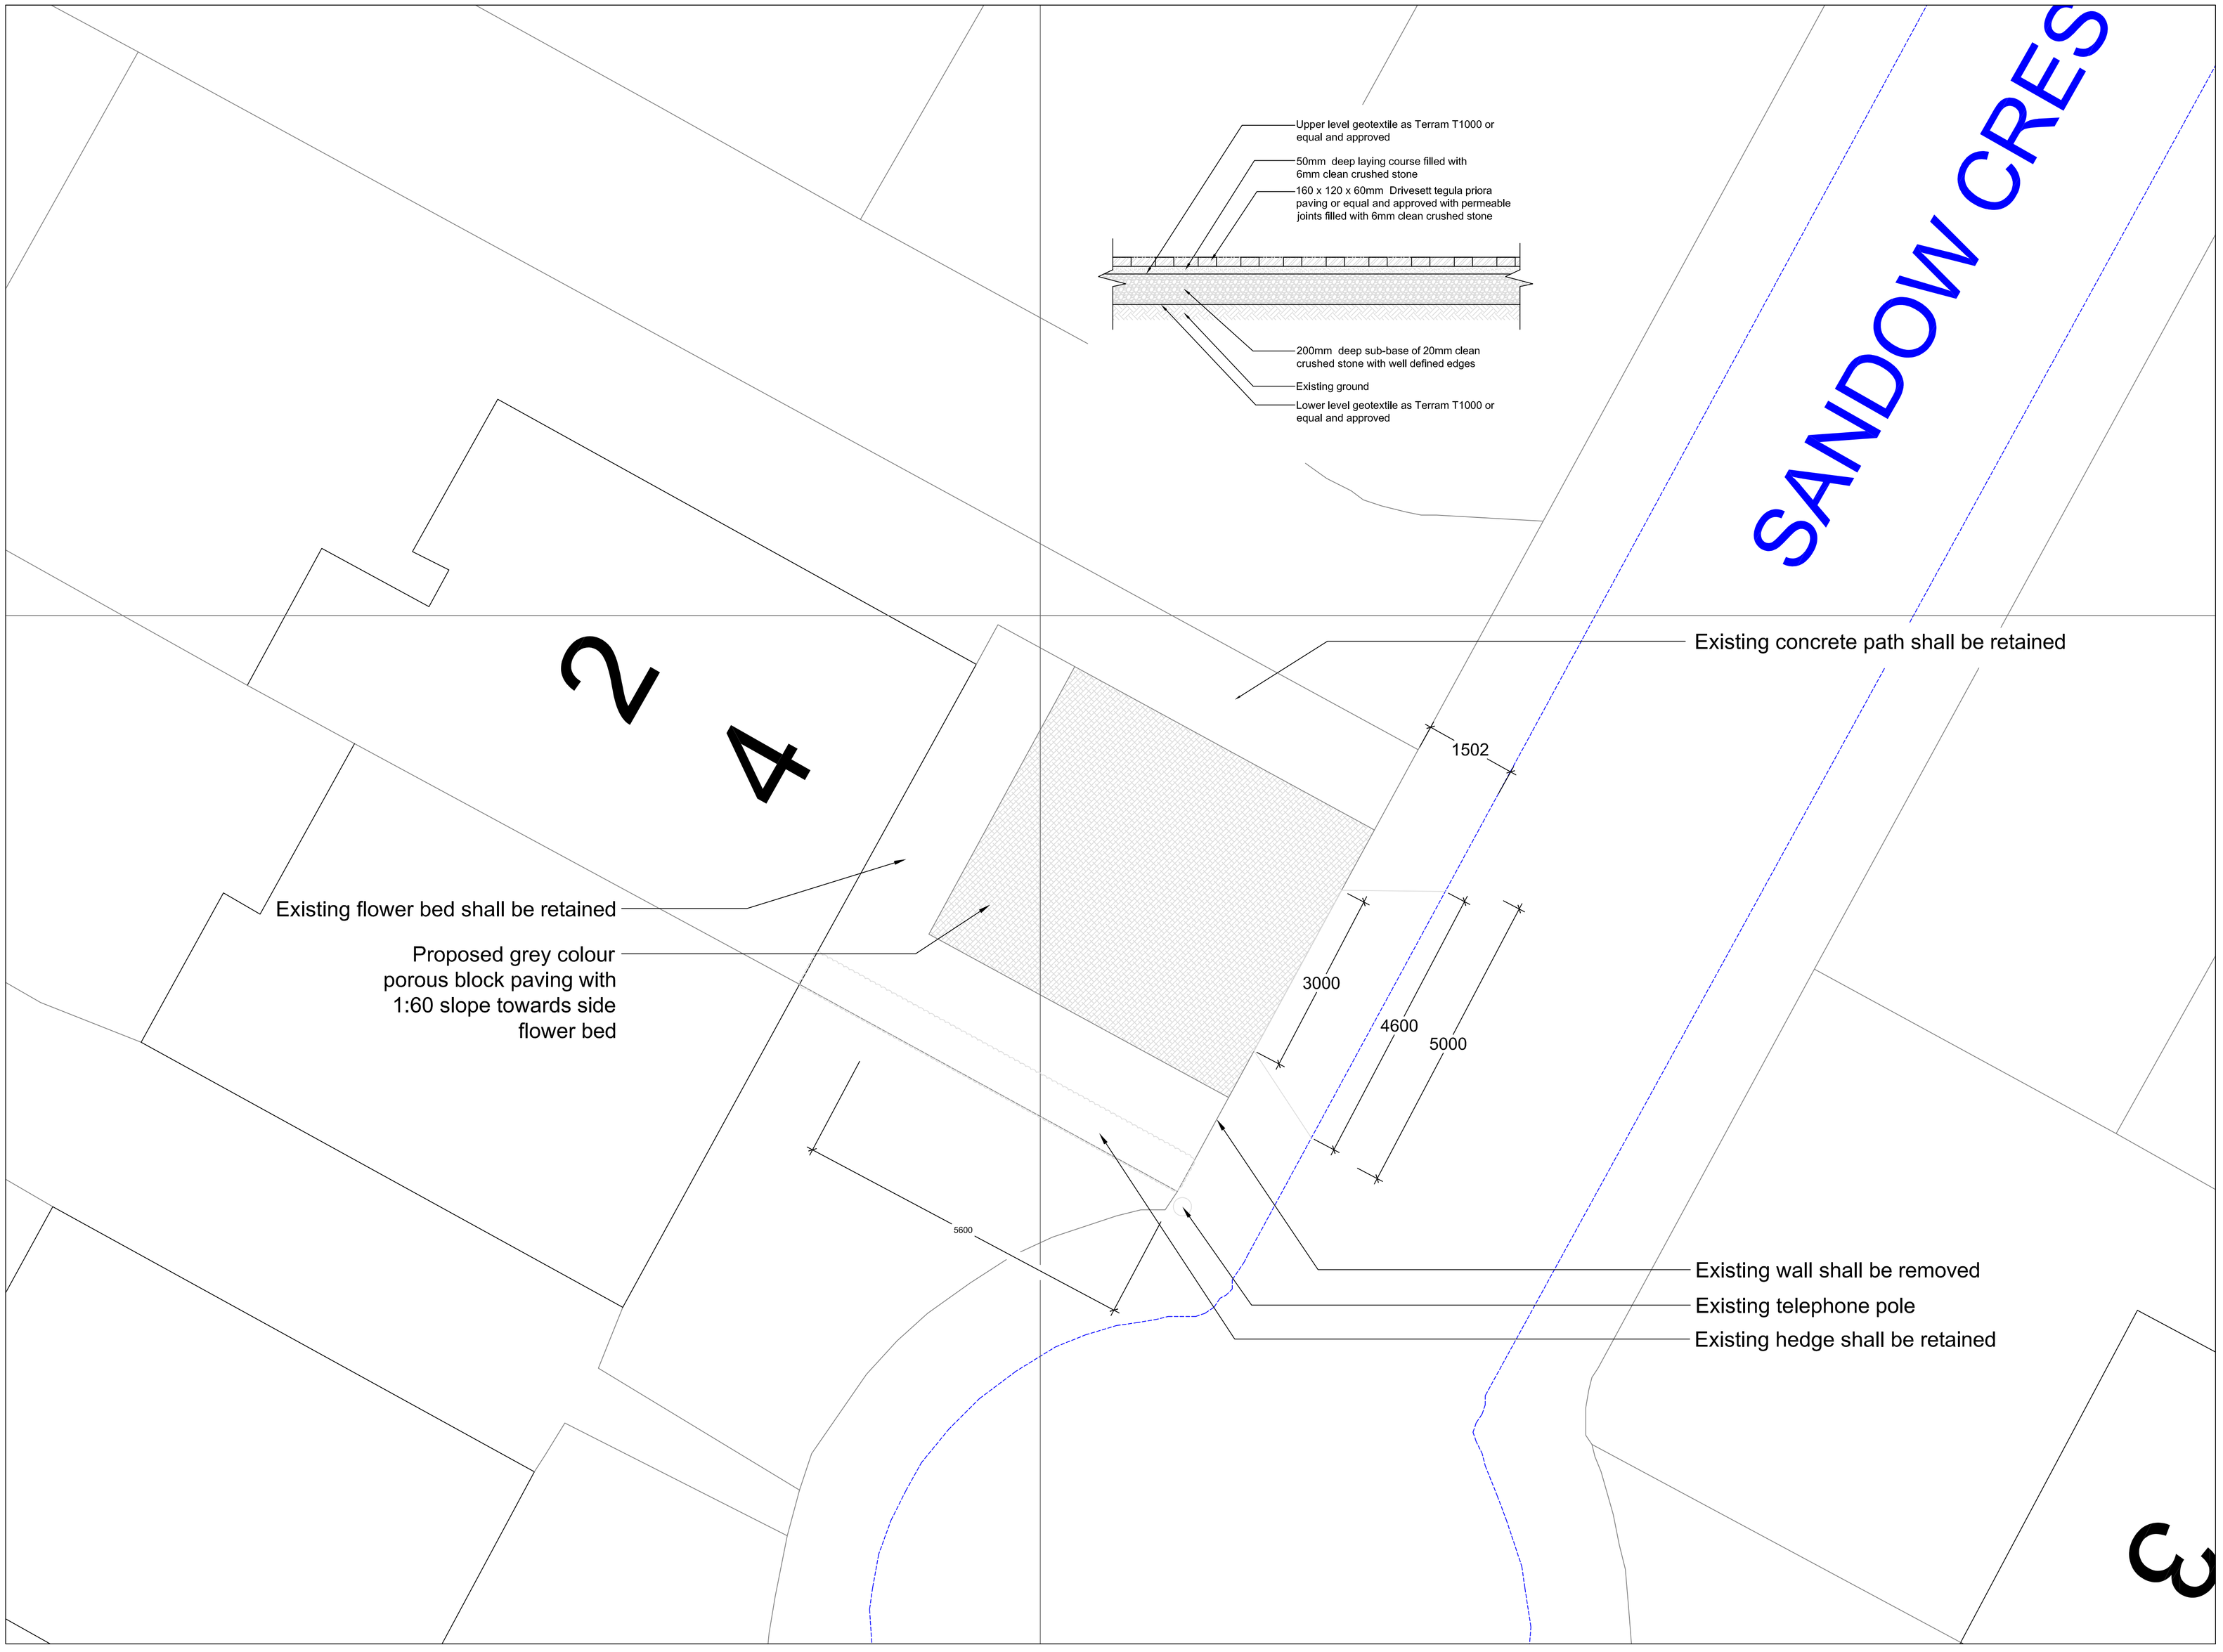

WARNING NOTE:

This drawing is issued for design intent purposes only. Any dimensions taken from this drawing should be cross checked onsite and approved prior to any construction works. Any discrepancies between this drawing and site conditions should be brought to the attention of the supervising architect and project manager immediately.

LEGEND:

SC - Stopcock
LP - Lamp post

NORTH

CONSTRUCTION NOTES:

rev	description	date
-	-	-

project

2 SANDOW CRESCENT,
HAYES. MIDDX.. UB3 4QH

title

PROPOSED FRONT DRIVE & CROSSOVER

client

Mr. S. Clarke

scale		date		
1	50	04	09	22

dwg. no.			revision
1359	A1	P01	-

REN
DESIGN & PROJECT MANAGEMENT
8 HAMILTON ROAD
COWLEY
UXBRIDGE
UB8 3AJ
t: 01895 461 866
f: 01895 464 471
m: 07548 992 975
e: dnutchey@aol.com