


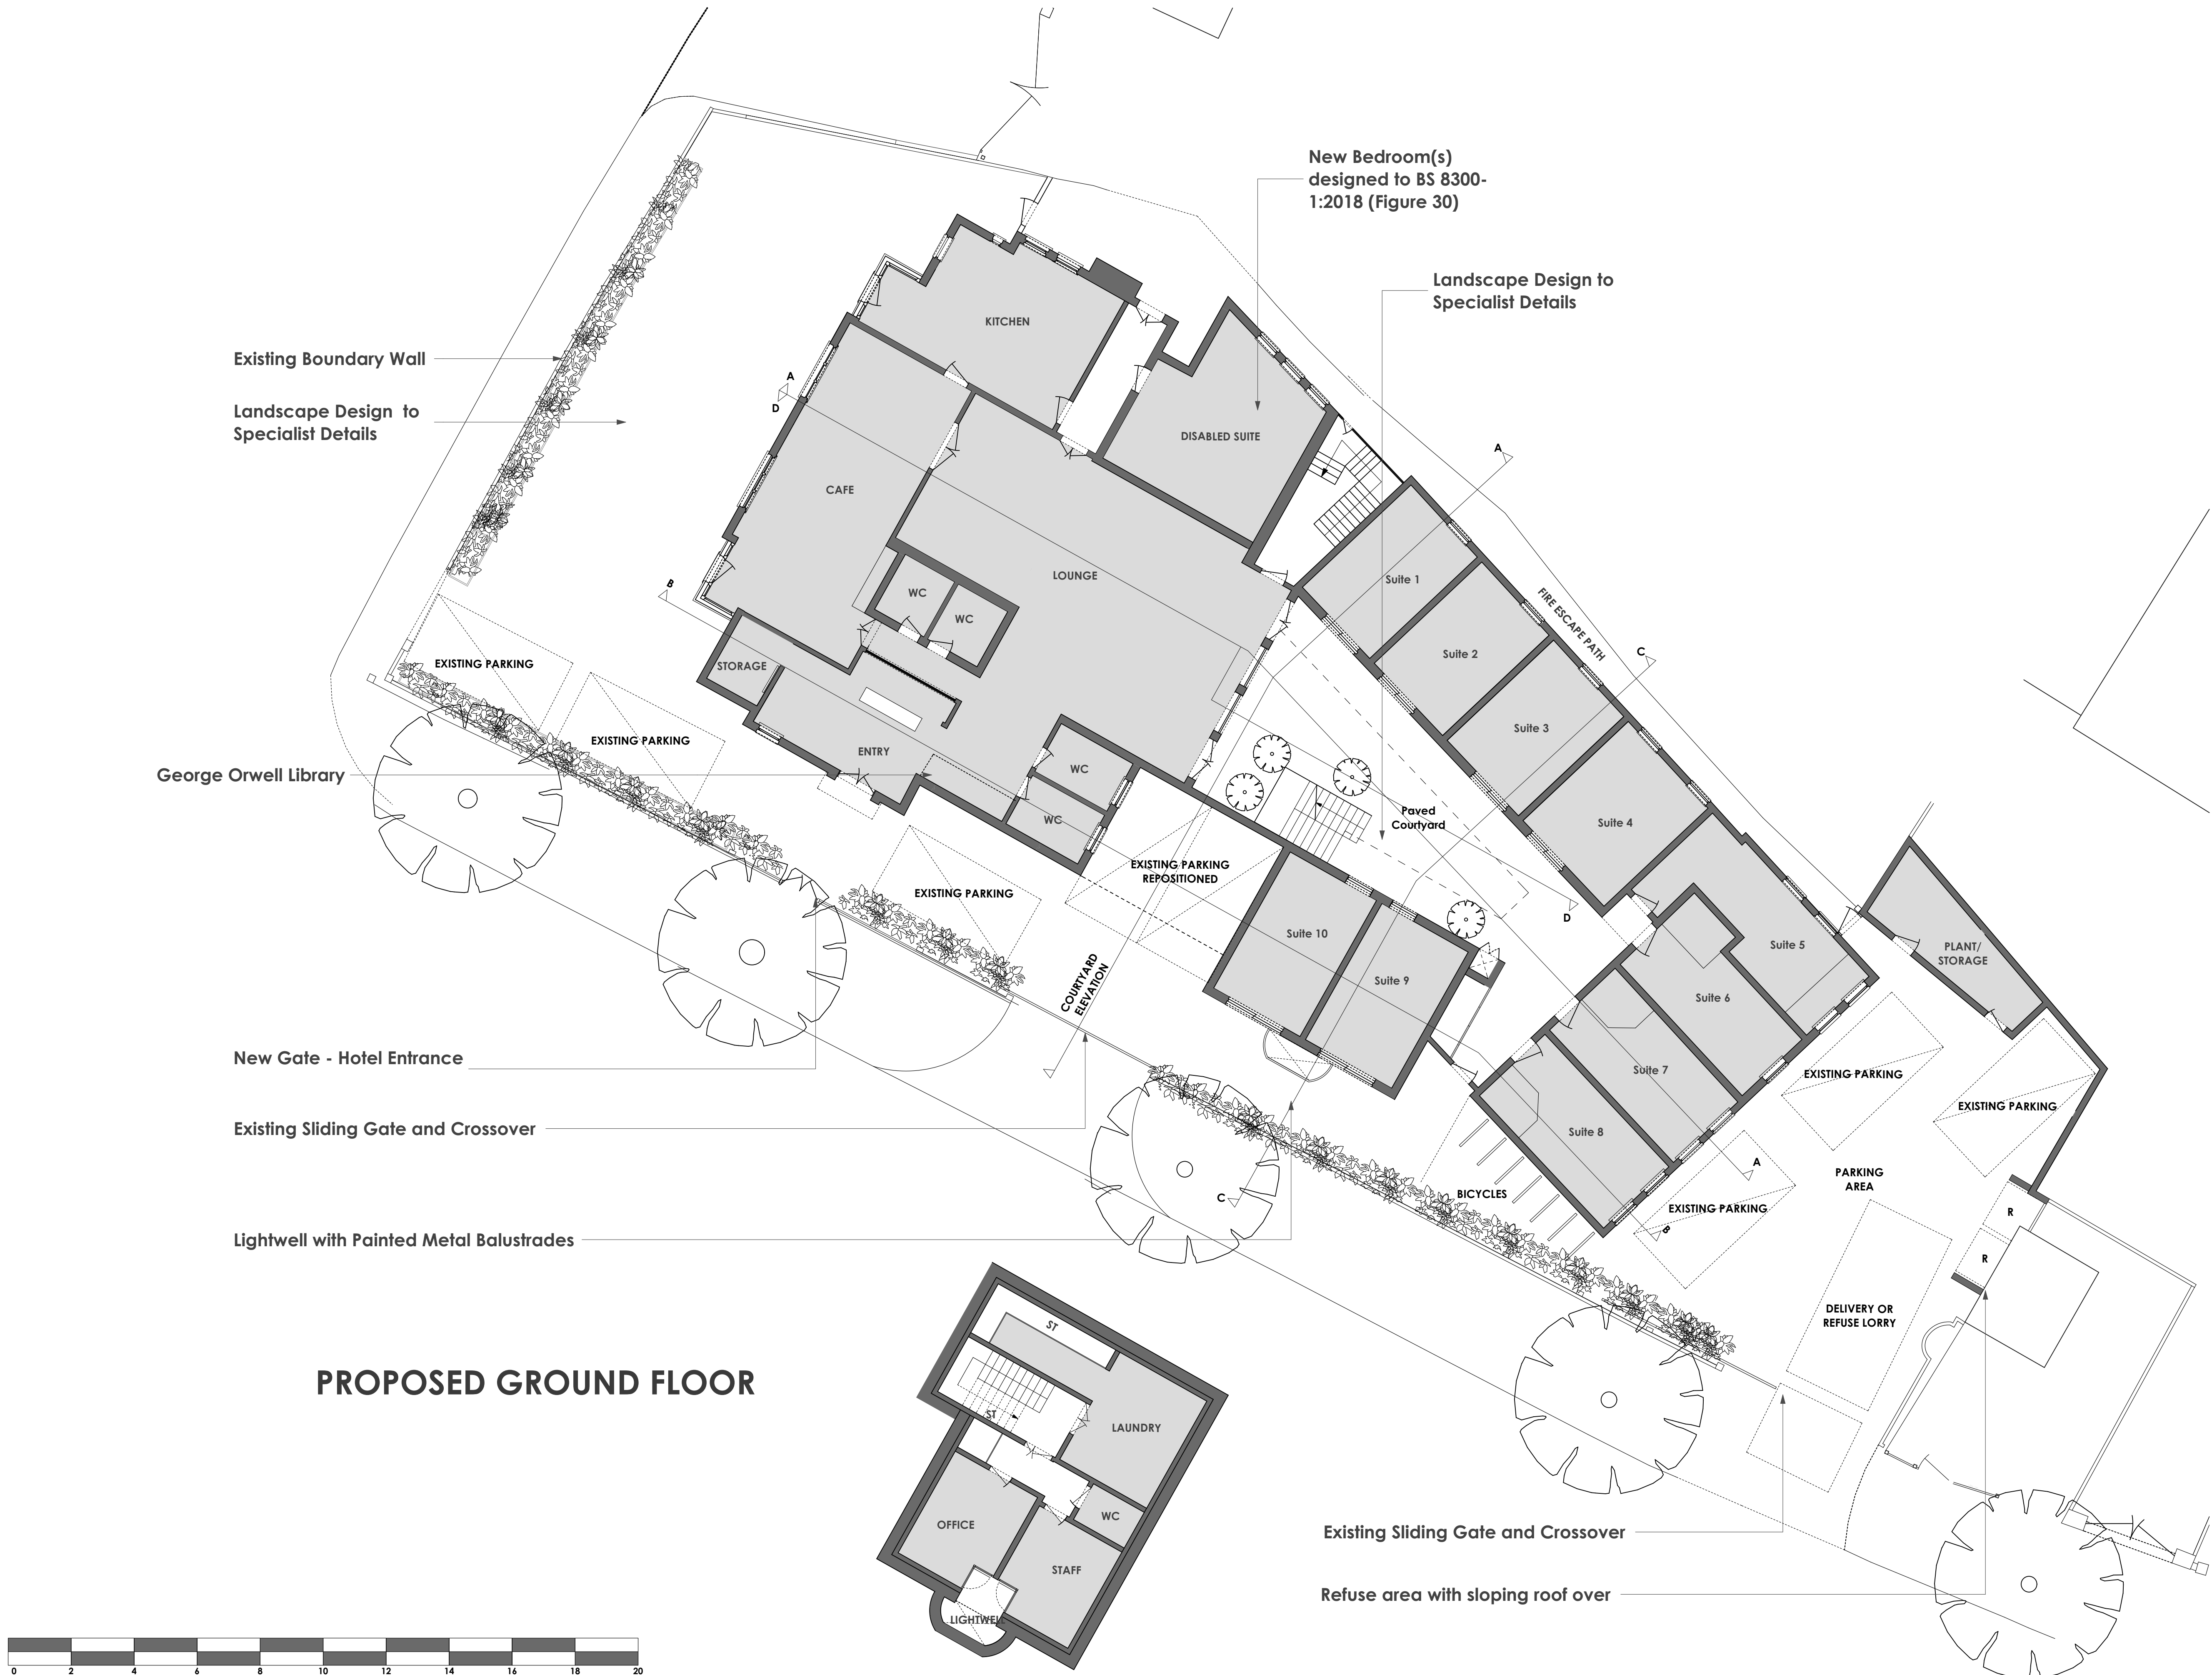

Existing Boundary Wall

Landscape Design to Specialist Details

George Orwell Library

New Gate - Hotel Entrance

Existing Sliding Gate and Crossover

Lightwell with Painted Metal Balustrades

New Bedroom(s)
designed to BS 8300-
1:2018 (Figure 30)

Landscape Design to
Specialist Details

KITCHEN

DISABLED SUITE

CAFE

LOUNGE

WC

WC

STORAGE

ENTRY

WC

WC

Suite 10

Suite 9

Suite 1

Suite 2

Suite 3

Suite 4

Suite 6

Suite 5

Suite 7

Suite 8

PLANT/
STORAGE

PARKING
AREA

DELIVERY OR
REFUSE LORRY

COURTYARD
ELEVATION

Paved
Courtyard

EXISTING PARKING
REPOSITIONED

EXISTING PARKING

EXISTING PARKING


EXISTING PARKING

BICYCLES

EXISTING PARKING


EXISTING PARKING

EXISTING PARKING

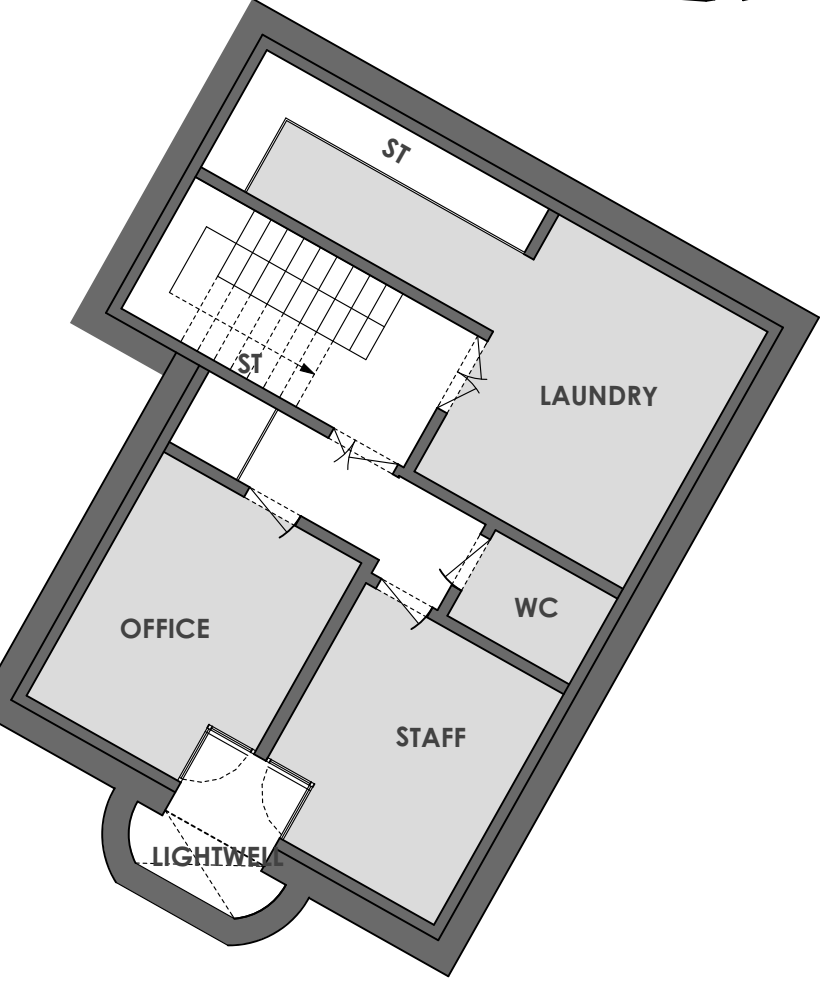


BASEMENT PLAN

PROPOSED GROUND FLOOR

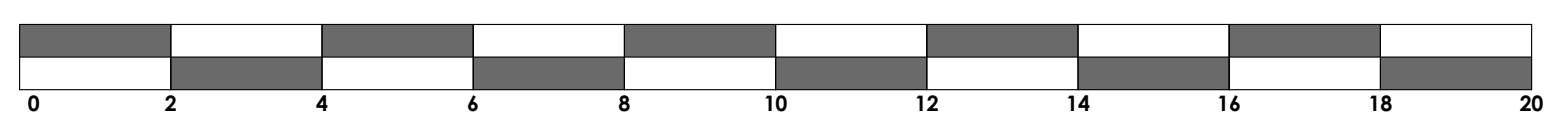

SCALE BAR (METERS)

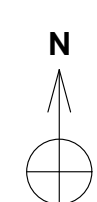

PTP
architects
London

Walmer Courtyard
225 Walmer Road
Holland Park
London W11 4EY
Tel : 0207 - 221 5568
E-mail: mail@ptp-architects.com

Site : FOUNDATION OF 12LW

Drg no : FHH-PP-200 REV A

PROPOSED
GROUND FLOOR AND
BASEMENT PLAN

Date : 08/12/2021

Scale : 1:100 @ A1

Do not scale this from drawing :
All dimensions to be checked on site

Rev.	Date
A	24.03.22

Last Revision - note :
A Drawing Amendment
as Per Planning Comments

Copyright in this drawing remains with architects PTP Architects
London Ltd and no express or implied licence is granted by way of
this drawing or otherwise to reproduce this drawing or the design
contained in it

PLANNING APPLICATION