


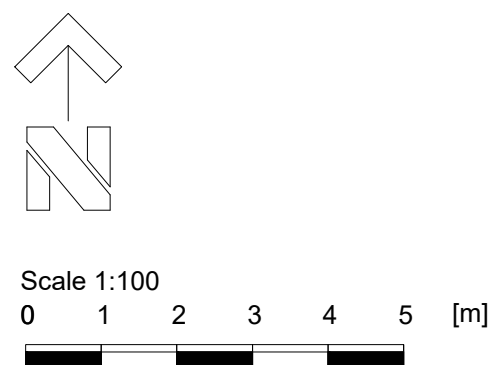

Abbrev.	Name	Girth/Dia. cm	Height cm	Root Zone	Specification			m Ctrs		Number
P c 'Ch'	<i>Pyrus calleryana</i> 'Chanticleer'	10–12	300–350	RB	2x; SS; clear stem 175-200cm; 4 brks			Counted		1
S auc	<i>Sorbus aucuparia</i>	10–12	300–350	RB	2x; SS; clear stem 175-200cm; 4 brks			Counted		1
					Sub-totals					2

Abbrev.	Name	Girth/Dia. cm	Height cm	Root Zone	Specification	Mix %	No./m²		Area m²	Number
A x h 'A A'	Anemone x hybrida 'Andrea Atkinson'			2L	Full pot	10.0	4		3.40	14
A 'P C'	Artemisia 'Powis Castle'		20-30	3L	Bushy; 5 brks	10.0	4		3.40	14
C x a 'O'	Calamagrostis x acutiflora 'Overdam'			3L	Full pot	15.0	3		5.10	15
C x s 'P L'	Chaenomeles x superba 'Pink Lady'		40-60	3L	Branched; 2 brks	10.0	3		3.40	10
E 'B M'	Erysimum 'Bowles' Mauve'			2L	Full pot	15.0	6		5.10	31
L a n 'H'	Lavandula angustifolia 'Hidcote'		20-30	3L	Bushy; 5 brks	10.0	3		3.40	10
N 'S H G'	Nepeta 'Six Hills Giant'			3L	Full pot	15.0	4		5.10	20
S o	Salvia officinalis			3L	Full pot	15.0	5		5.10	26
					Sub-totals	100.0			34.00	140

Abbrev.	Name	Girth/Dia. cm	Height cm	Root Zone	Specification	Mix %	No./m ²	Area m ²	Number
A Fe	Astilbe 'Federee'			2L	Full pot	15.0	2	4.50	9
C i P V	Campanula lactiflora 'Prichard's Variety			2L	Full pot	10.0	2	3.00	6
C ru 'A'	Centranthus ruber 'Albus'			2L	Full pot	15.0	2	4.50	9
C A 'P'	Choisy 'Aetec Pearl'	30-40		2L	Bushy; 5 brks	10.0	2	3.00	6
C x p	Cistus x purpureus	20-30		2L	Bushy; 3 brks	15.0	2	4.50	9
E pu	Echinacea purpurea			2L	Full pot	10.0	5	3.00	15
G li	Griselinia littoralis	40-60		3L	Bushy; 3 brks	10.0	2	3.00	6
P M d'H'	Philadelphus 'Manteau d'Hermine'	20-30		2L	Branched; 3 brks	15.0	3	4.50	14
					Sub-totals	100.0		30.00	74

scale@A1	drawn	date	drawing number	revision
1:100	JM	JUL 26	2255-001	C