


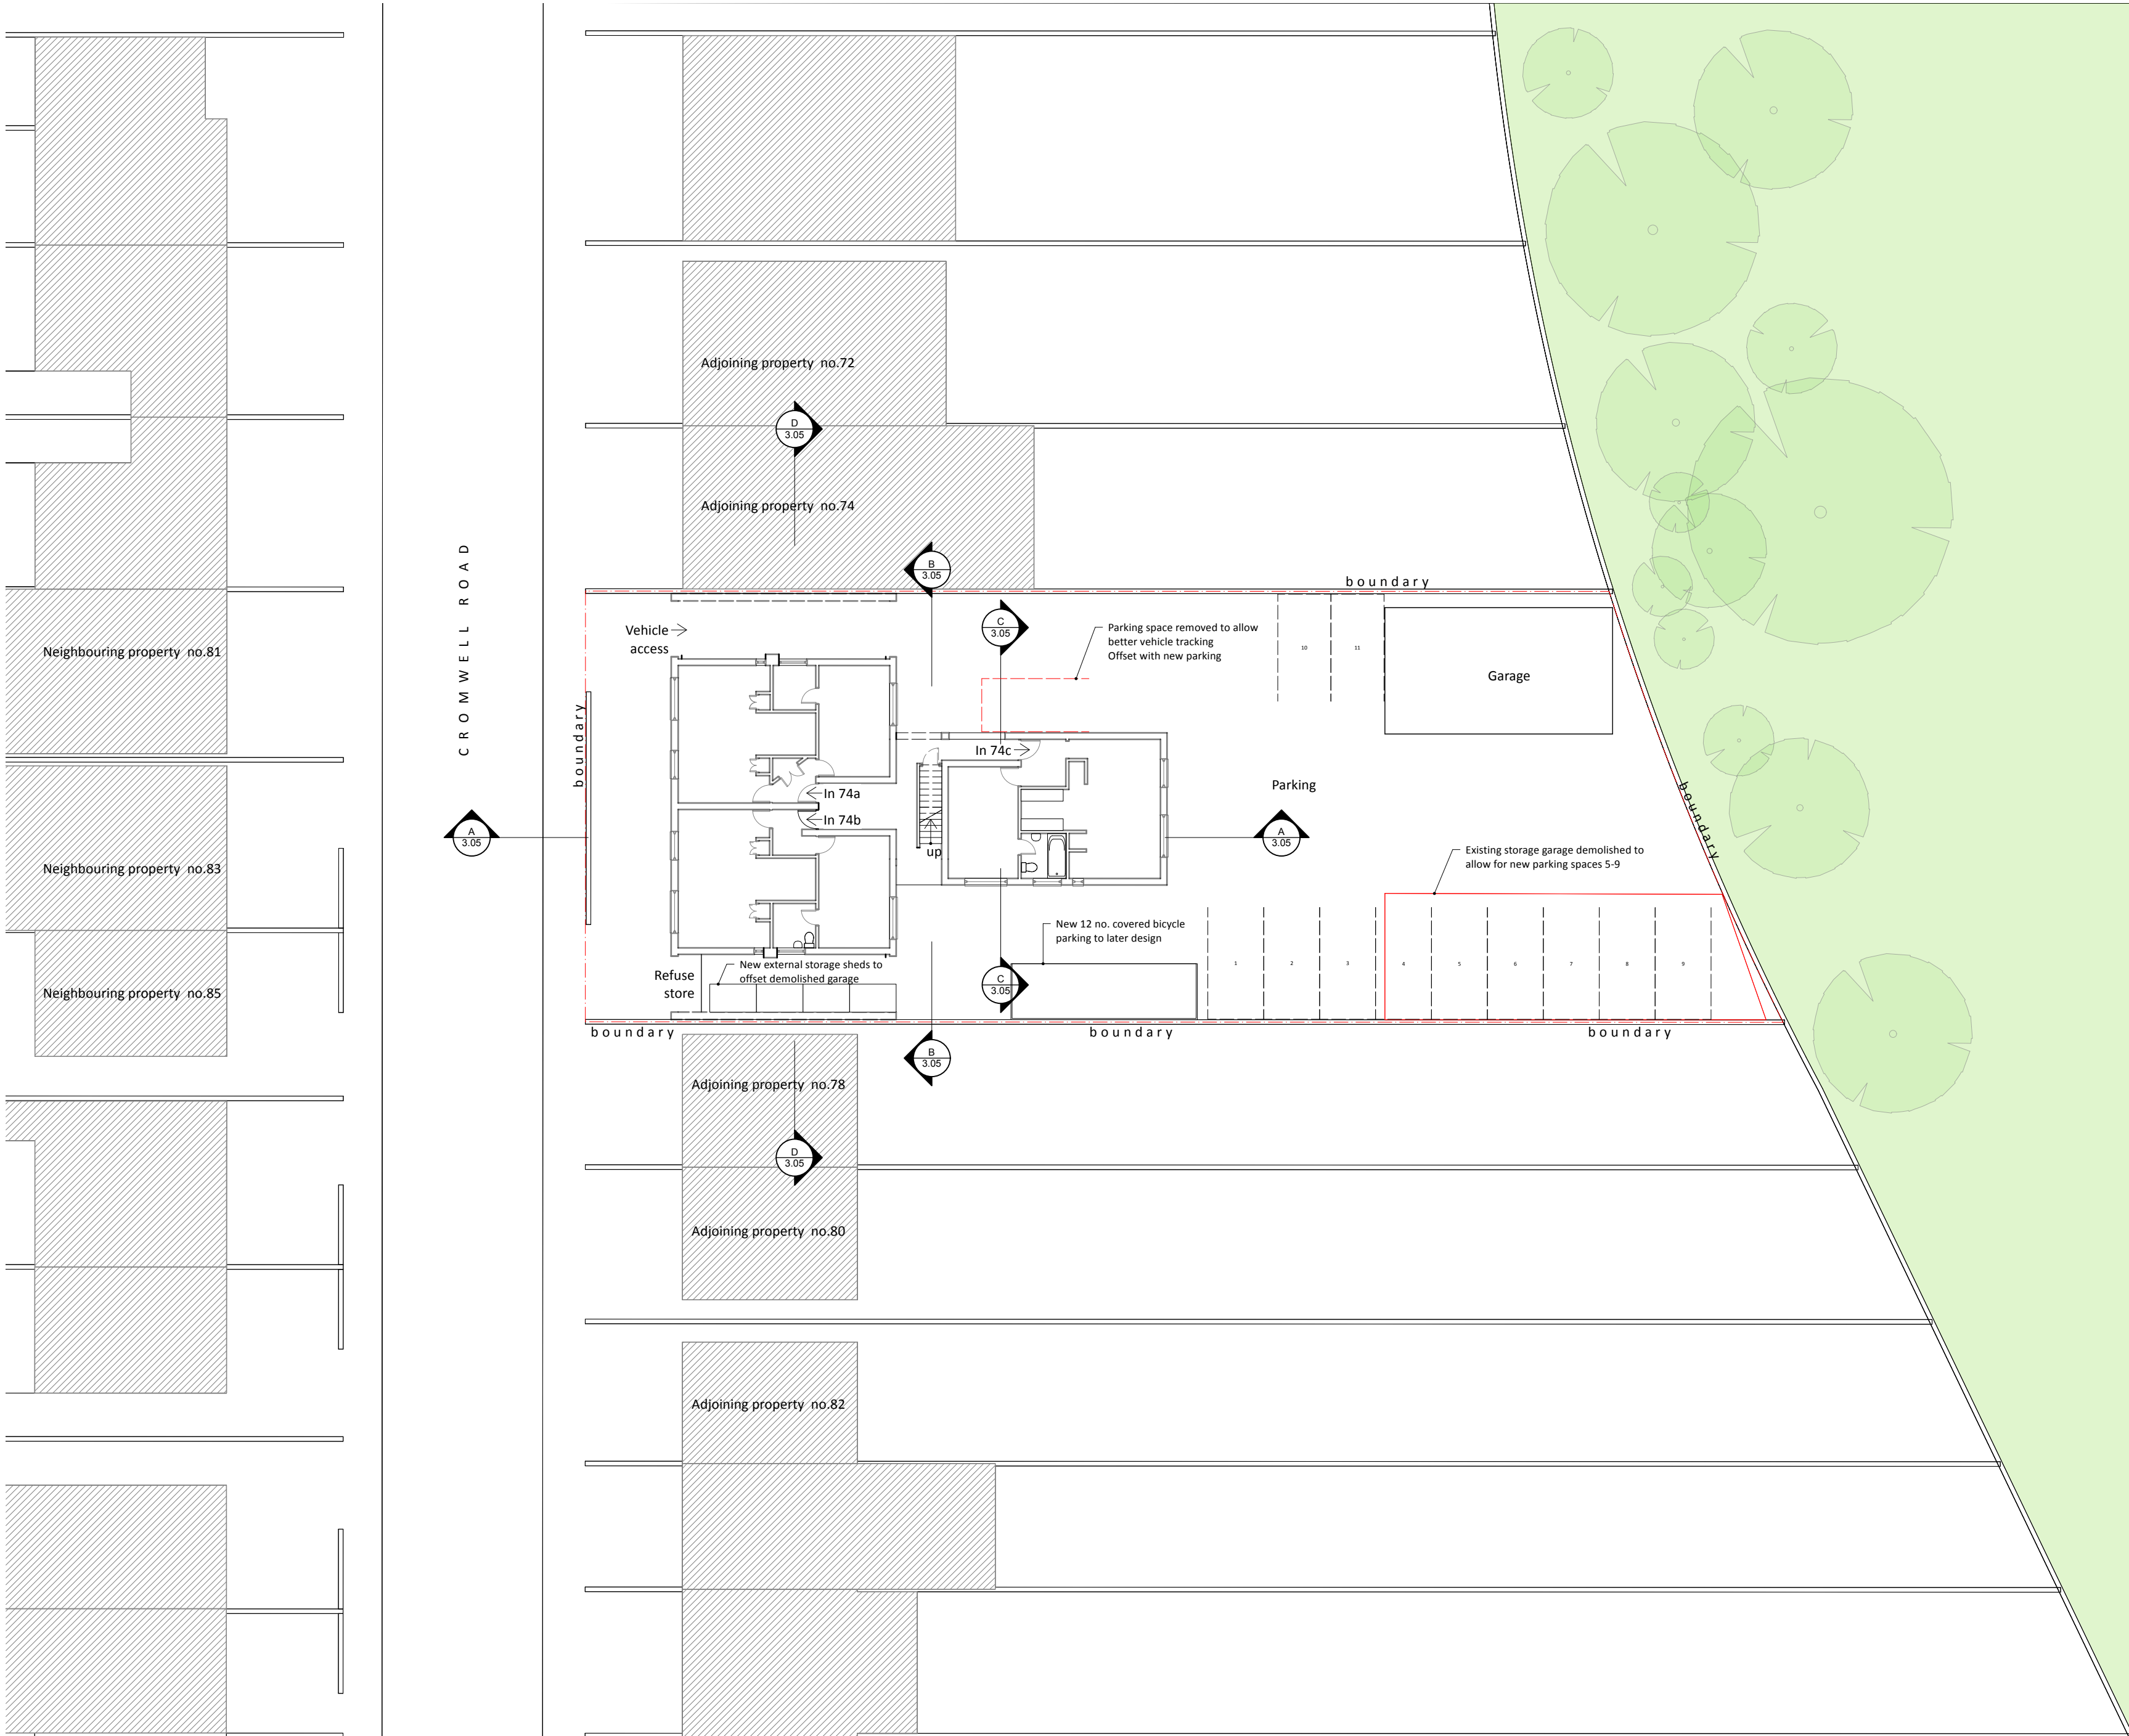

- General Notes
1. New work shown shaded
 2. Demolition shown dotted
 3. W: Wardrobe
Cpbd: Cupboard
RLA: Roof lantern above
RL: Roof light/lantern below
 4. All dimensions are indicative and in mm
 5. If shown levels indicated in red dotted

A	10/06/2026	Minor amendments to drawing
ISSUE	DATE	REVISION

PROJECT
74-76 Cromwell Road UB3 2PS


CLIENT
Mr. Opi Chahal

DRAWING
PROPOSED SITE LAYOUT



PROJECT #	2024.061	DWG #		REV	
DATE	10/06/2026				
SCALE	1:200 @ A2				
DRAWN	S.W.	CHKD	J.C.		

Stones Architects Ltd
50 Coldharbour Lane Hayes Middlesex UB3 3EP
t 020 8969 0000 e mail@stonesarchitects.co.uk w stonesarchitects.co.uk

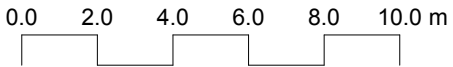

3.01-A