Ref:	Date	By:	Chck:	Appr:	Description
A	15.08.24	LH	CB	CB	Issued for planning
B	02.09.24	NJ	LH	CB	Carport removed
C	15.01.25	ML	LH	CB	Issued for response to planning comments

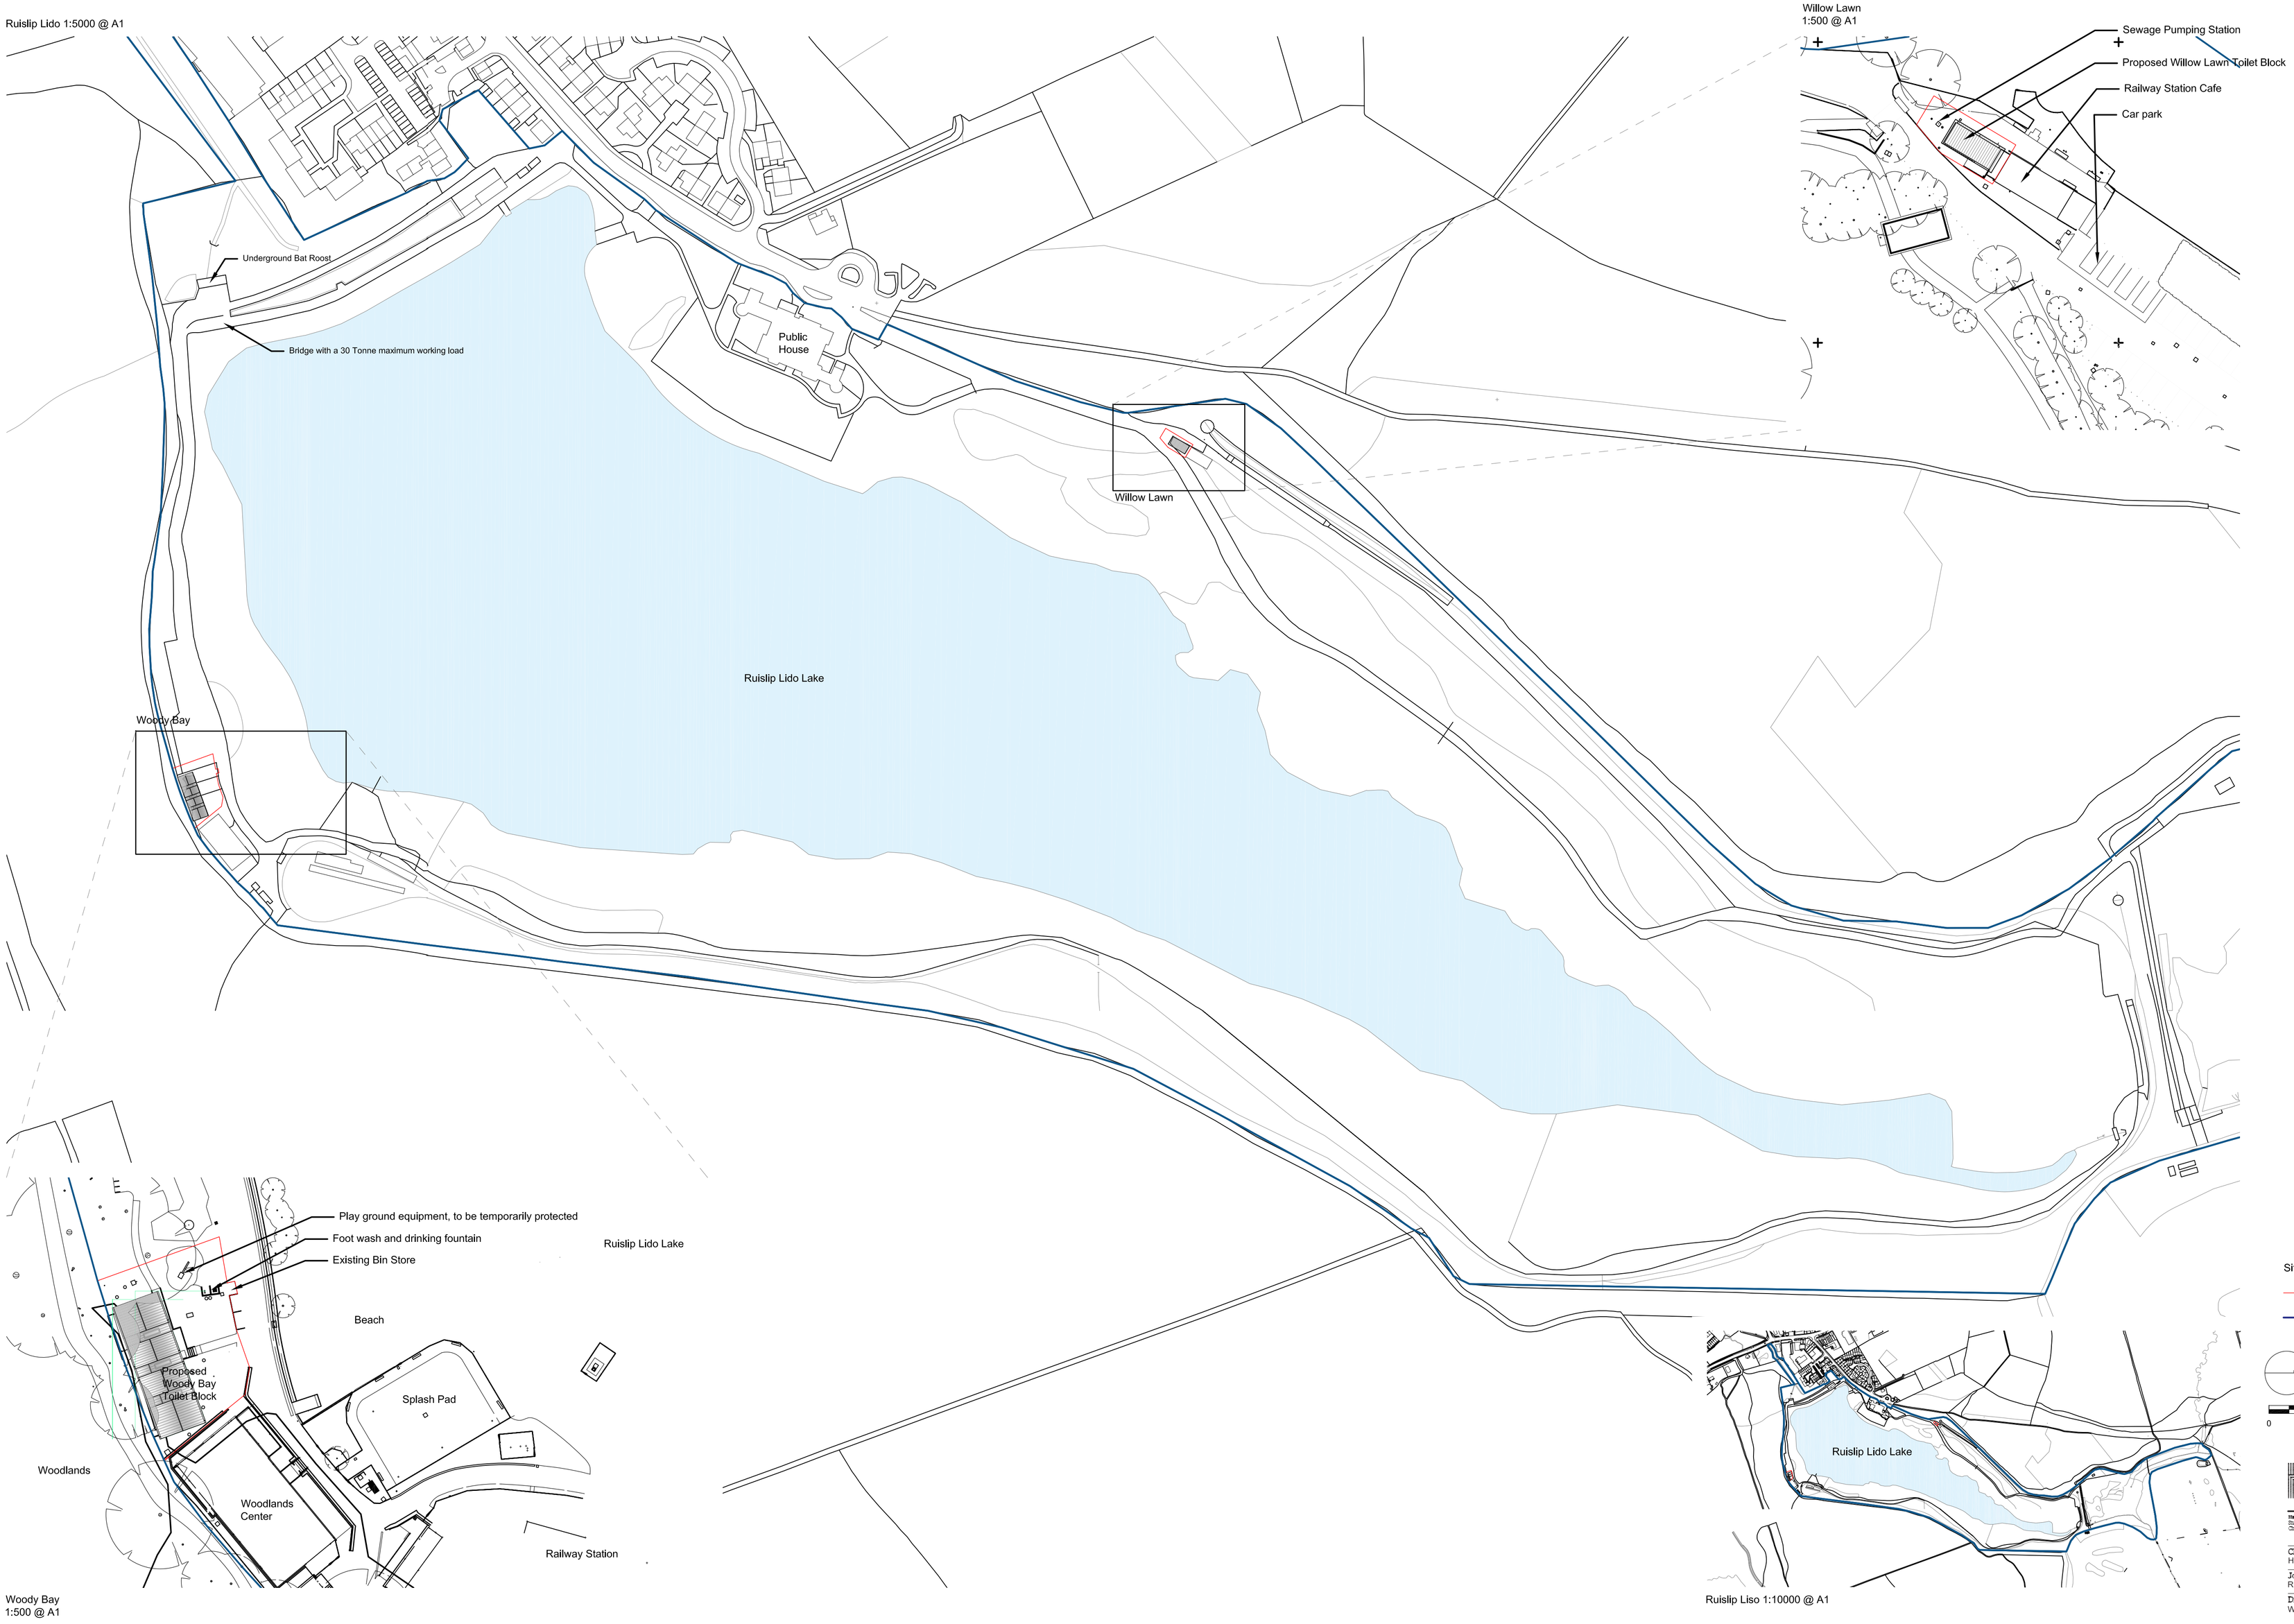

Site Boundary Key

Site Boundaries

Property Boundary

0 50m 100m

Client:
Hillingdon Council

Job Title:
Ruislip Lido

Drawing Title:
Woody Bay Proposed Block Plan

Job/Drwg No/Rev:			
1326	P1001	C	
Drawn: LH	Checked: CB	APPR: CB	Date: 21.08.24
Drawing status: Planning			Scale@A1: Varies@A1