


PLEASE NOTE:
For the purposes of
validation
the sheet border
represents the ISO216
paper size

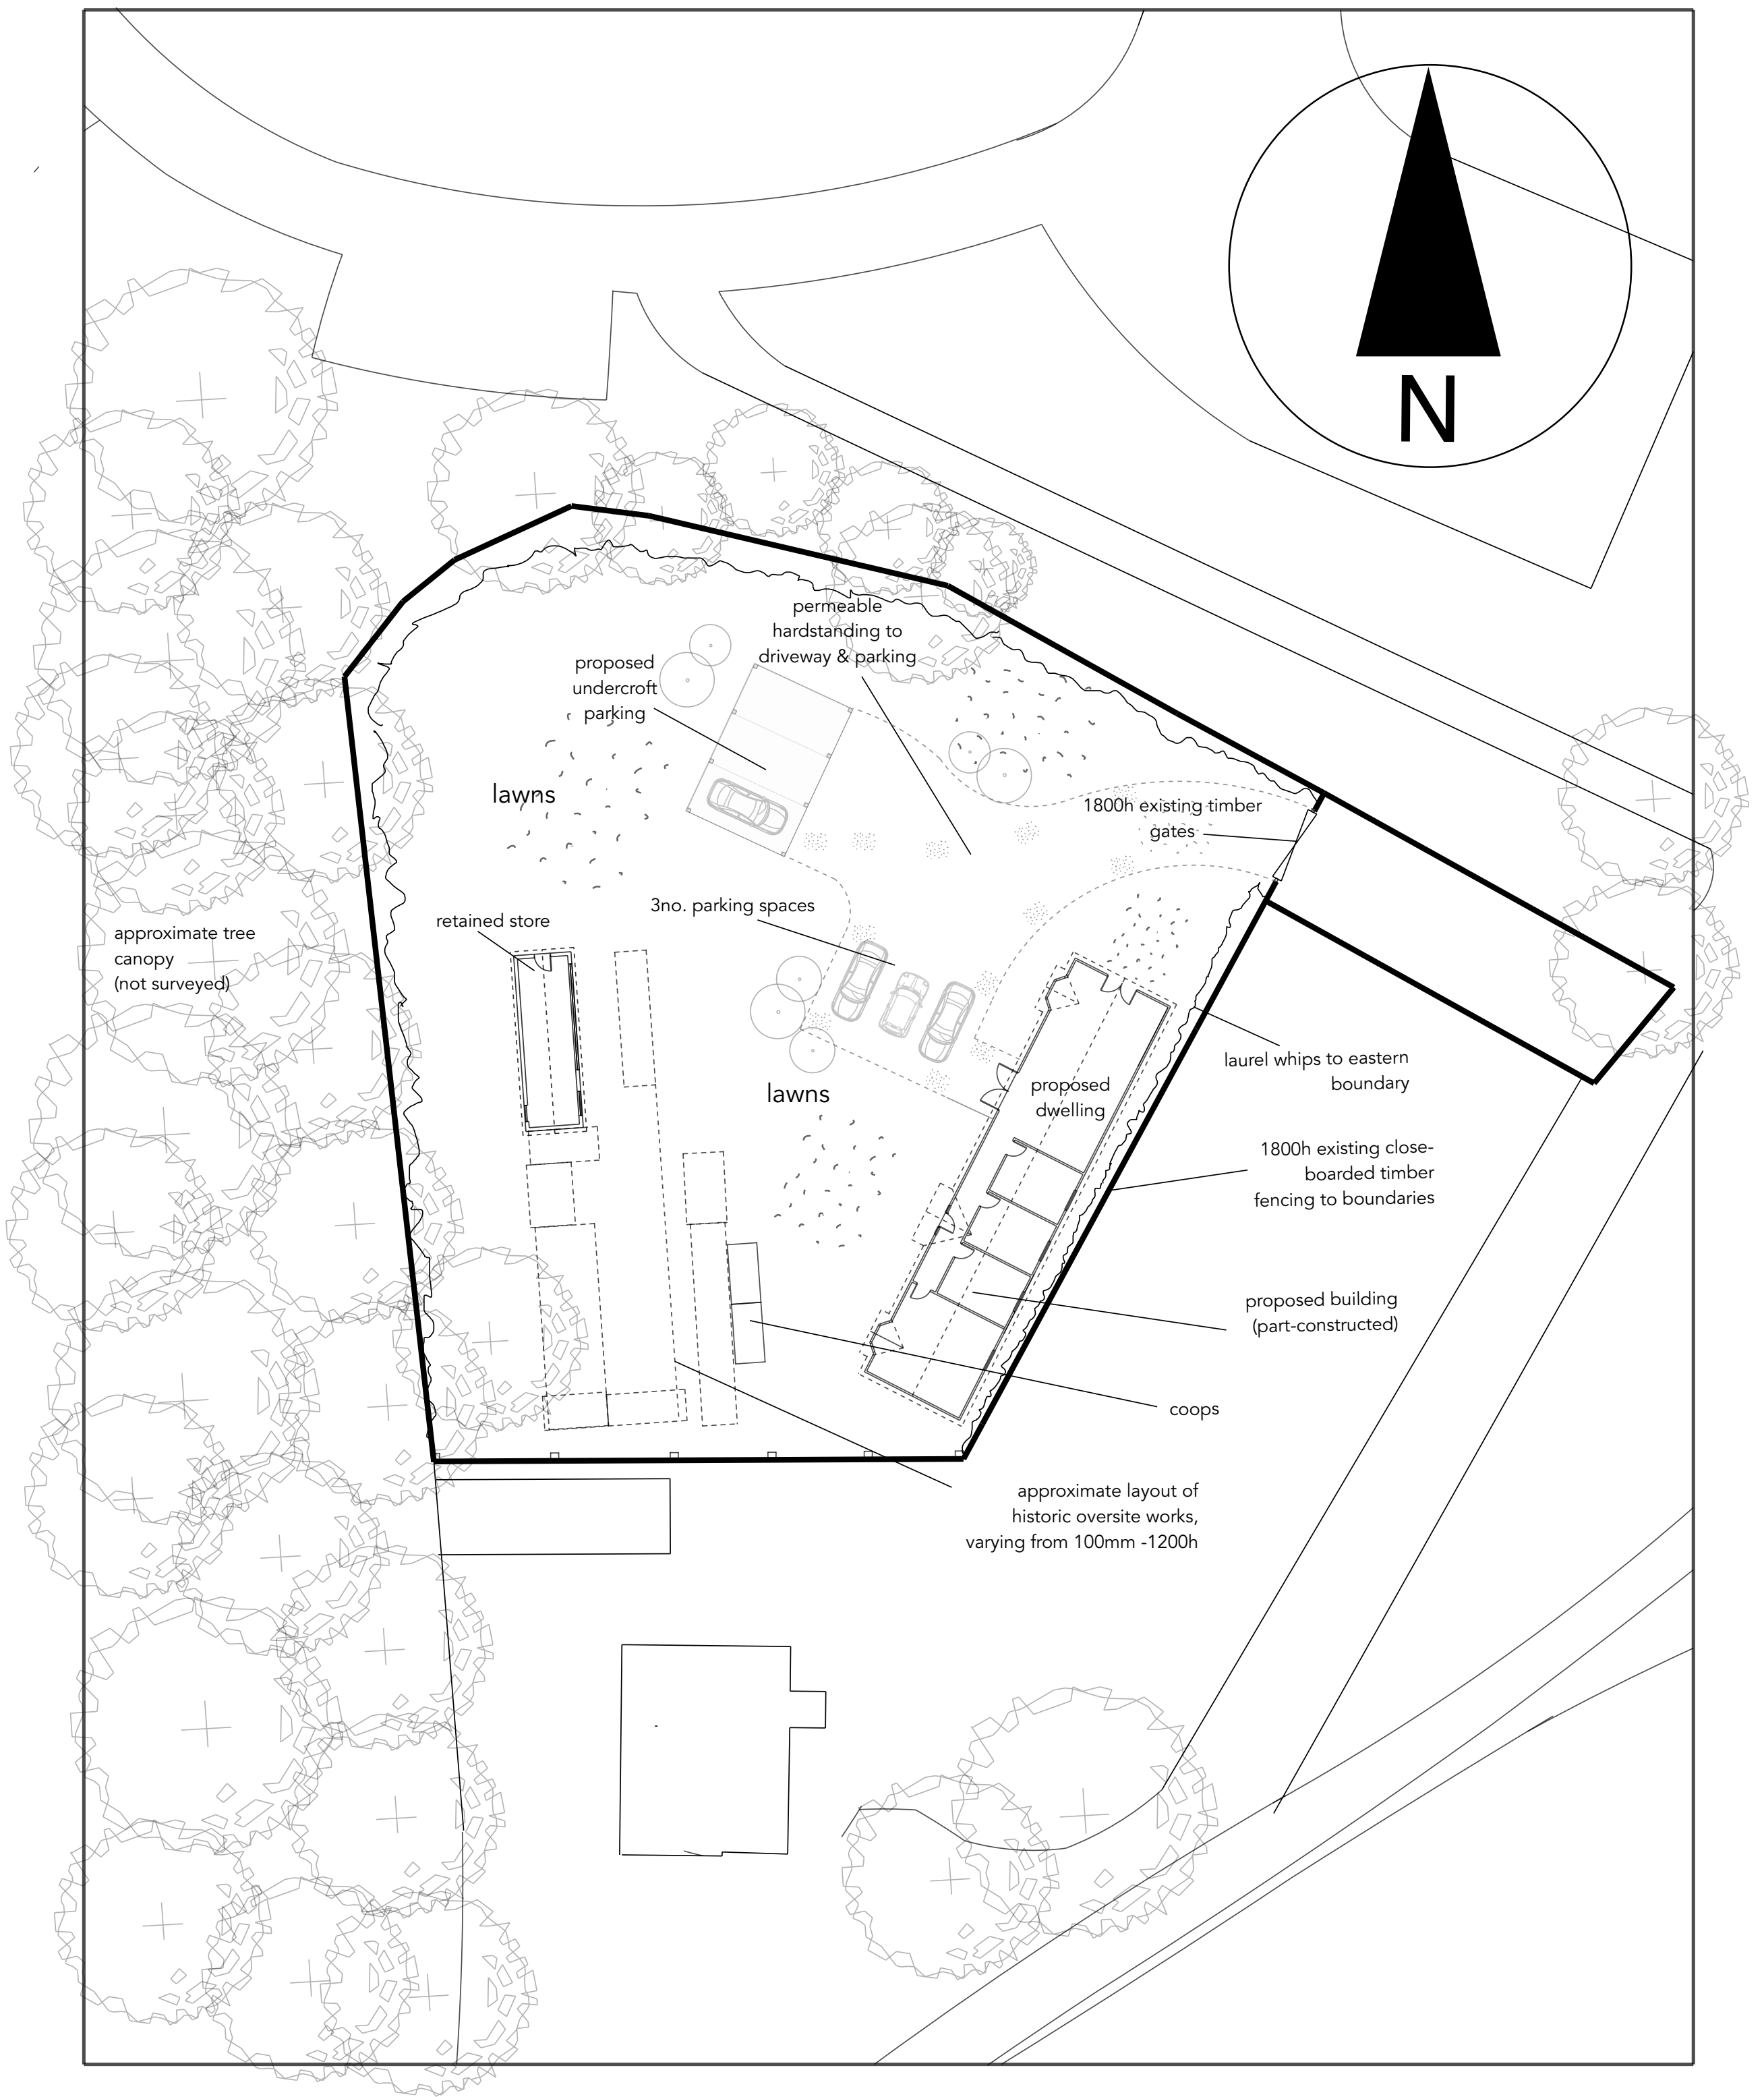

client
gray

project
land at benbow

project no.
2627

drawing title
site block

drawing no.
PRP 2.0

revision no.
A2

date
05/08/26

drawn by
sm

scale
1:200 @A2

A2

Consent
This drawing is to be used in conjunction with all relevant third party rights, including but not limited to copyright, design, patent, trademark & other rights, and shall not be used for any other purpose without the prior written consent of Becker Design & Partners (BDP) 2026.



**BECKER DESIGN
& Partners**

+44 (0) 1276 537272
sm@beckerdesign.co.uk
www.beckerdesign.co.uk

i @