





front - principal

- uPVC gutters & downpipes (not shown)
- clay roof tiles
- treated timber cladding
- uPVC windows
- brick plinth detail
- uPVC gutters & downpipes (not shown)

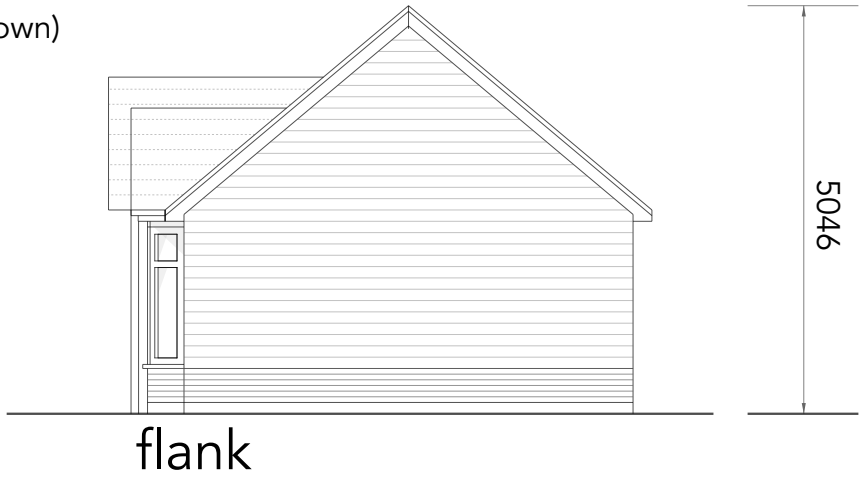


flank

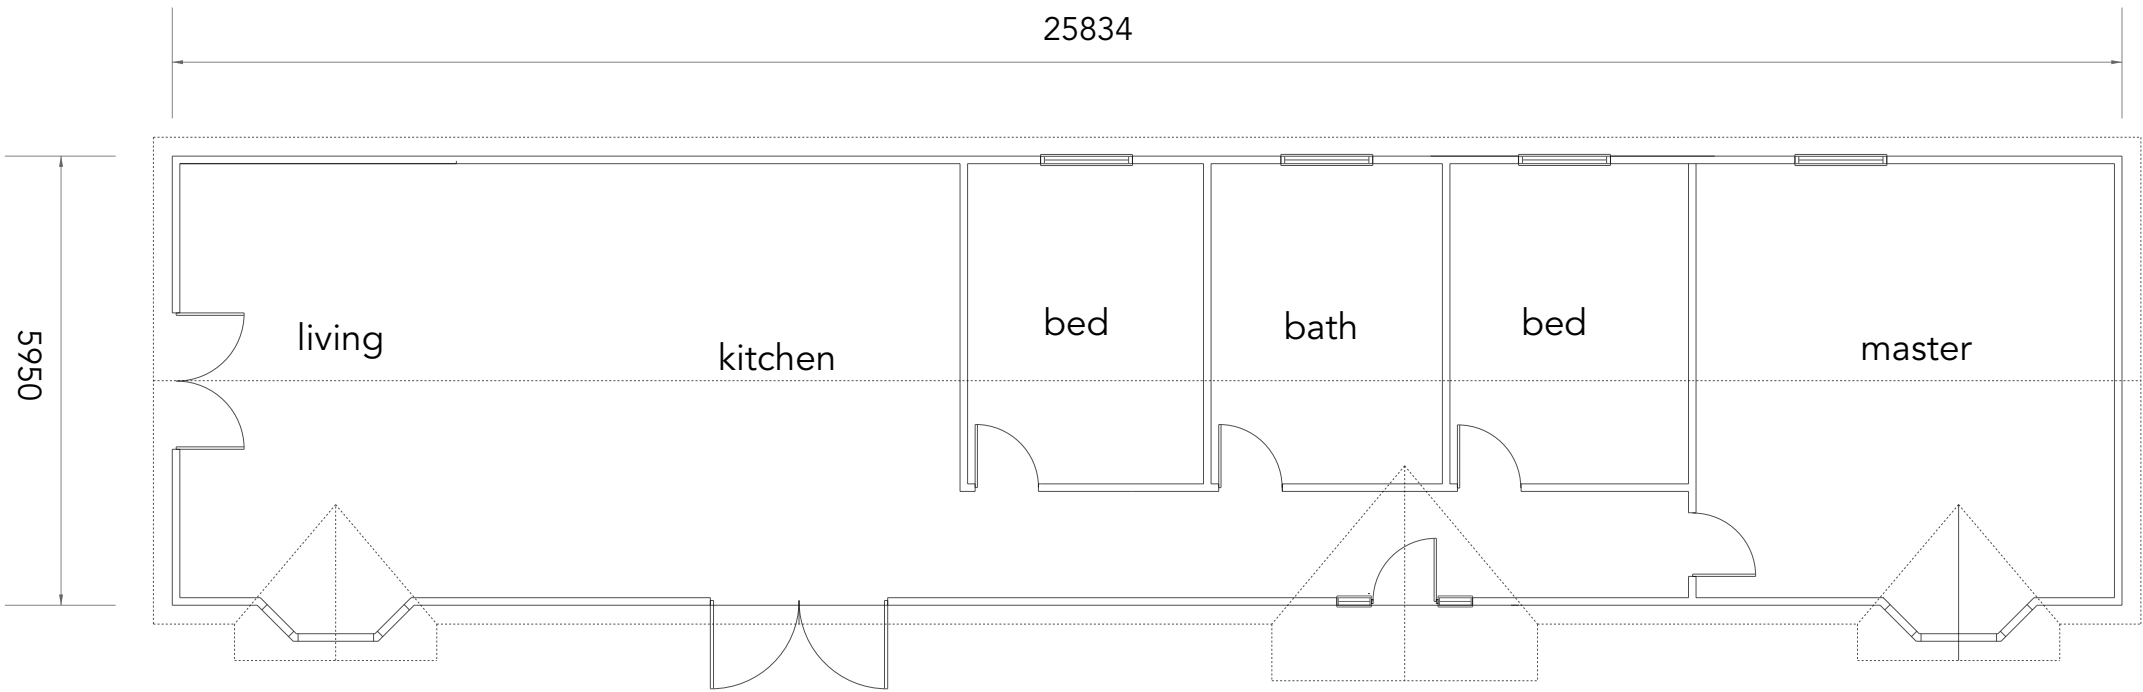

ground



roofs

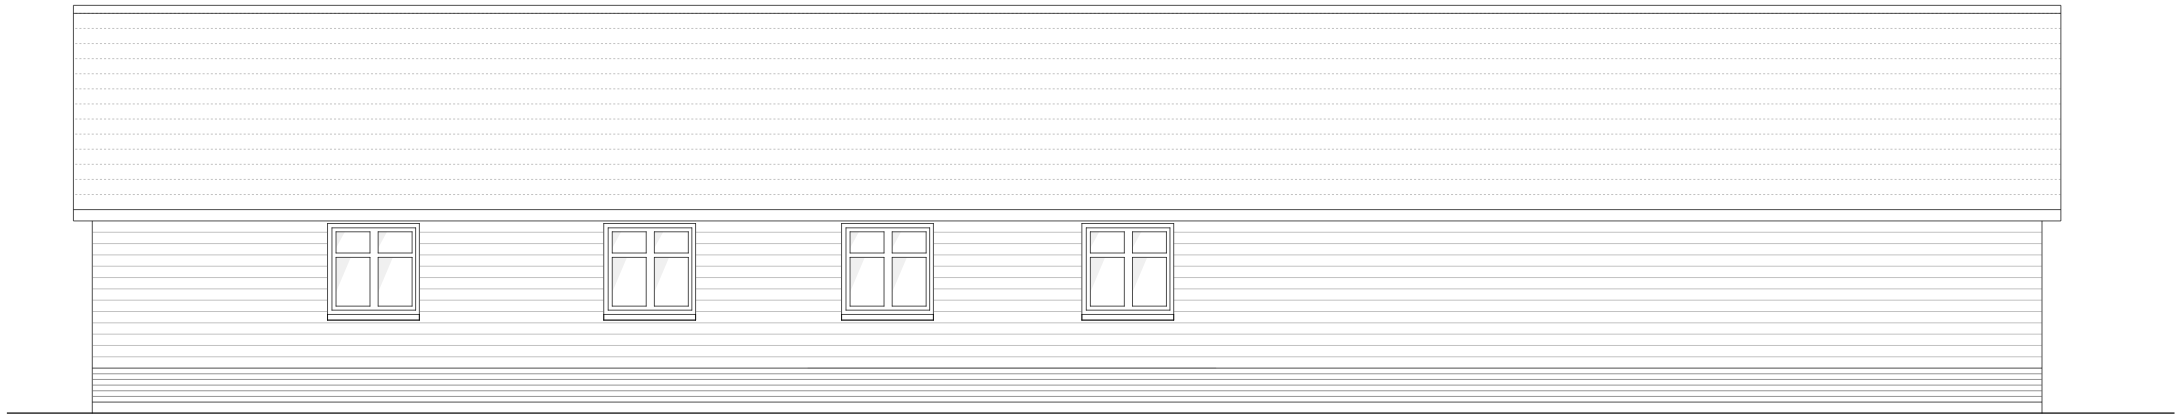

rear

single storey dwelling-house

GIA - 149m2
Vol. - 640m3 (approx)



flank

PLEASE NOTE:
For the purposes of
validation
the sheet border
represents the ISO216
paper size

