

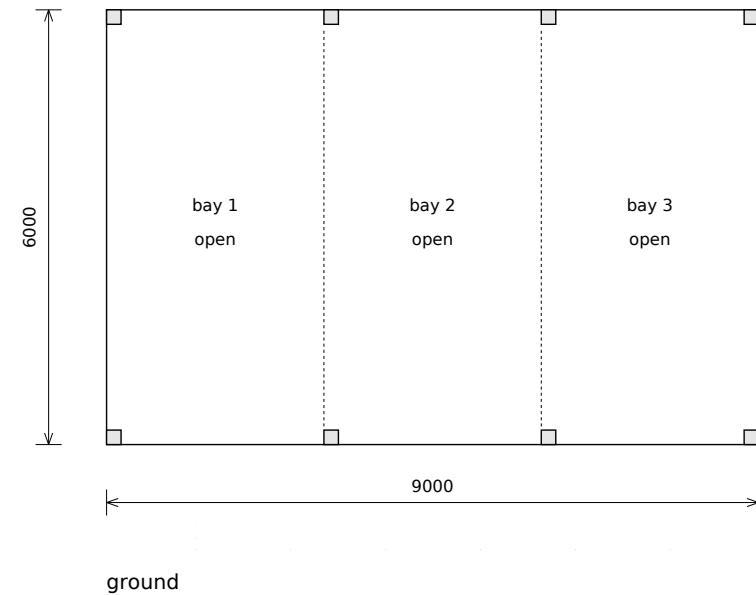
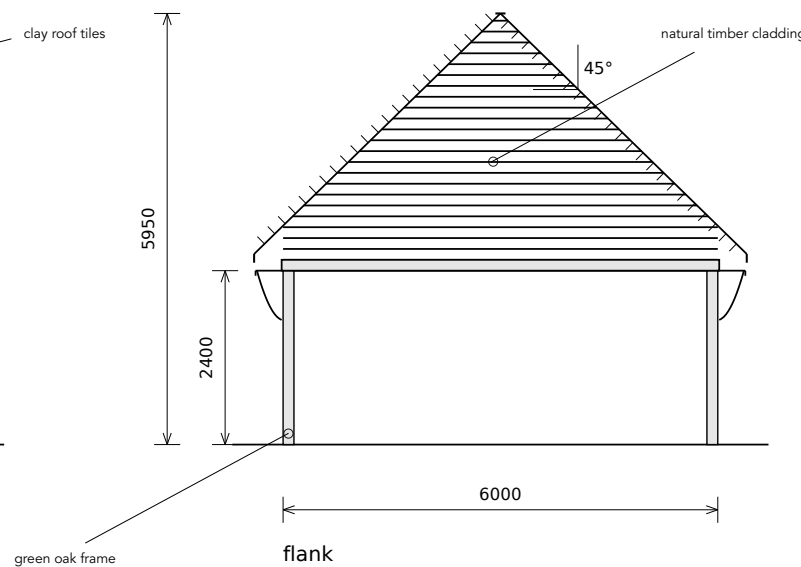
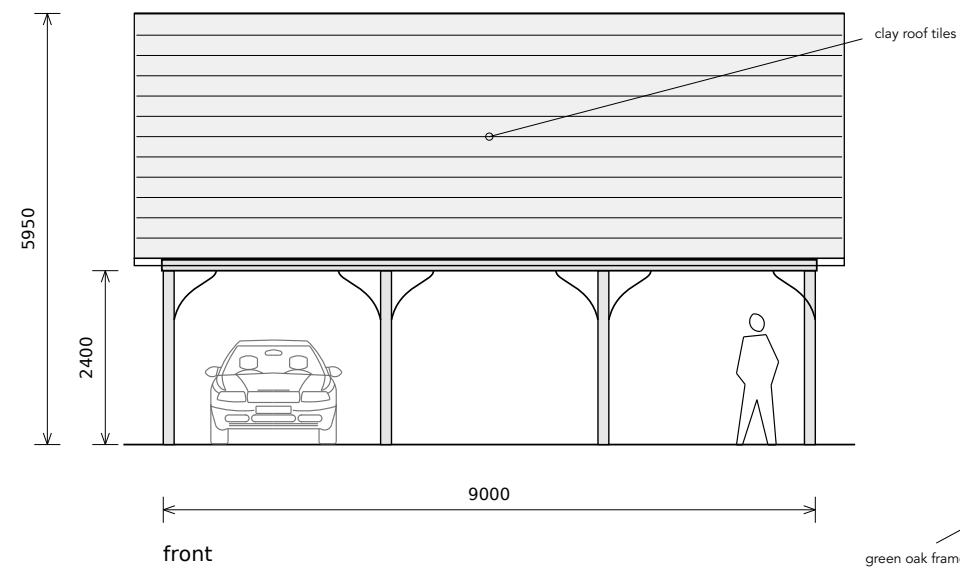


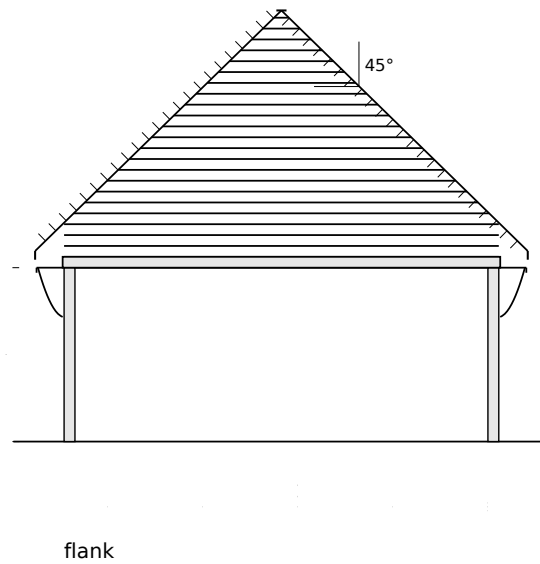

undercroft parking structure

GIA - 54m<sup>2</sup>  
Vol. - 225m<sup>3</sup> (approx)

Green oak frame, 150x150mm,  
pegged.  
Open front, rear and flanks.  
Natural timber cladding to gables only.  
Gallows brackets to sizes and rear  
Clay tiles to roofs.  
45° roof pitches, ridge 5950mm.

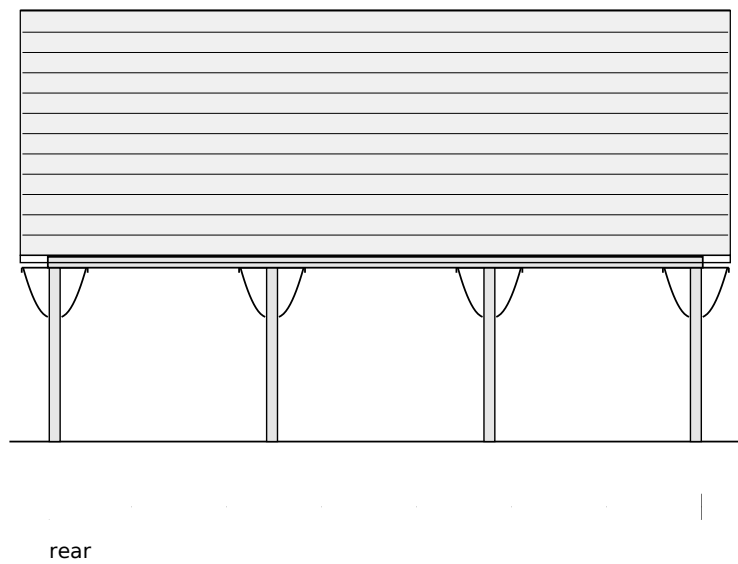

PLEASE NOTE:  
For the purposes of  
validation  
the sheet border  
represents the ISO216  
paper size

