

NOTES
All dimensions must be checked in situ and not scaled from this drawing.

FOR GENERAL NOTES SEE DRG
No 4482/02.

Pottle & Co Ltd
Planning & Building Consultants

Suite A, 128 Manor Way
Ruislip, Middlesex, HA4 8HR

Tel: 01895 622800
www.pottle.uk.com

MR MRS THOMAS

34 LEYBOURNE ROAD
UXBRIDGE
MIDDXX


SECTION AND DETAILS

1:50. 10.

October 2021

GEL

4482 / 03

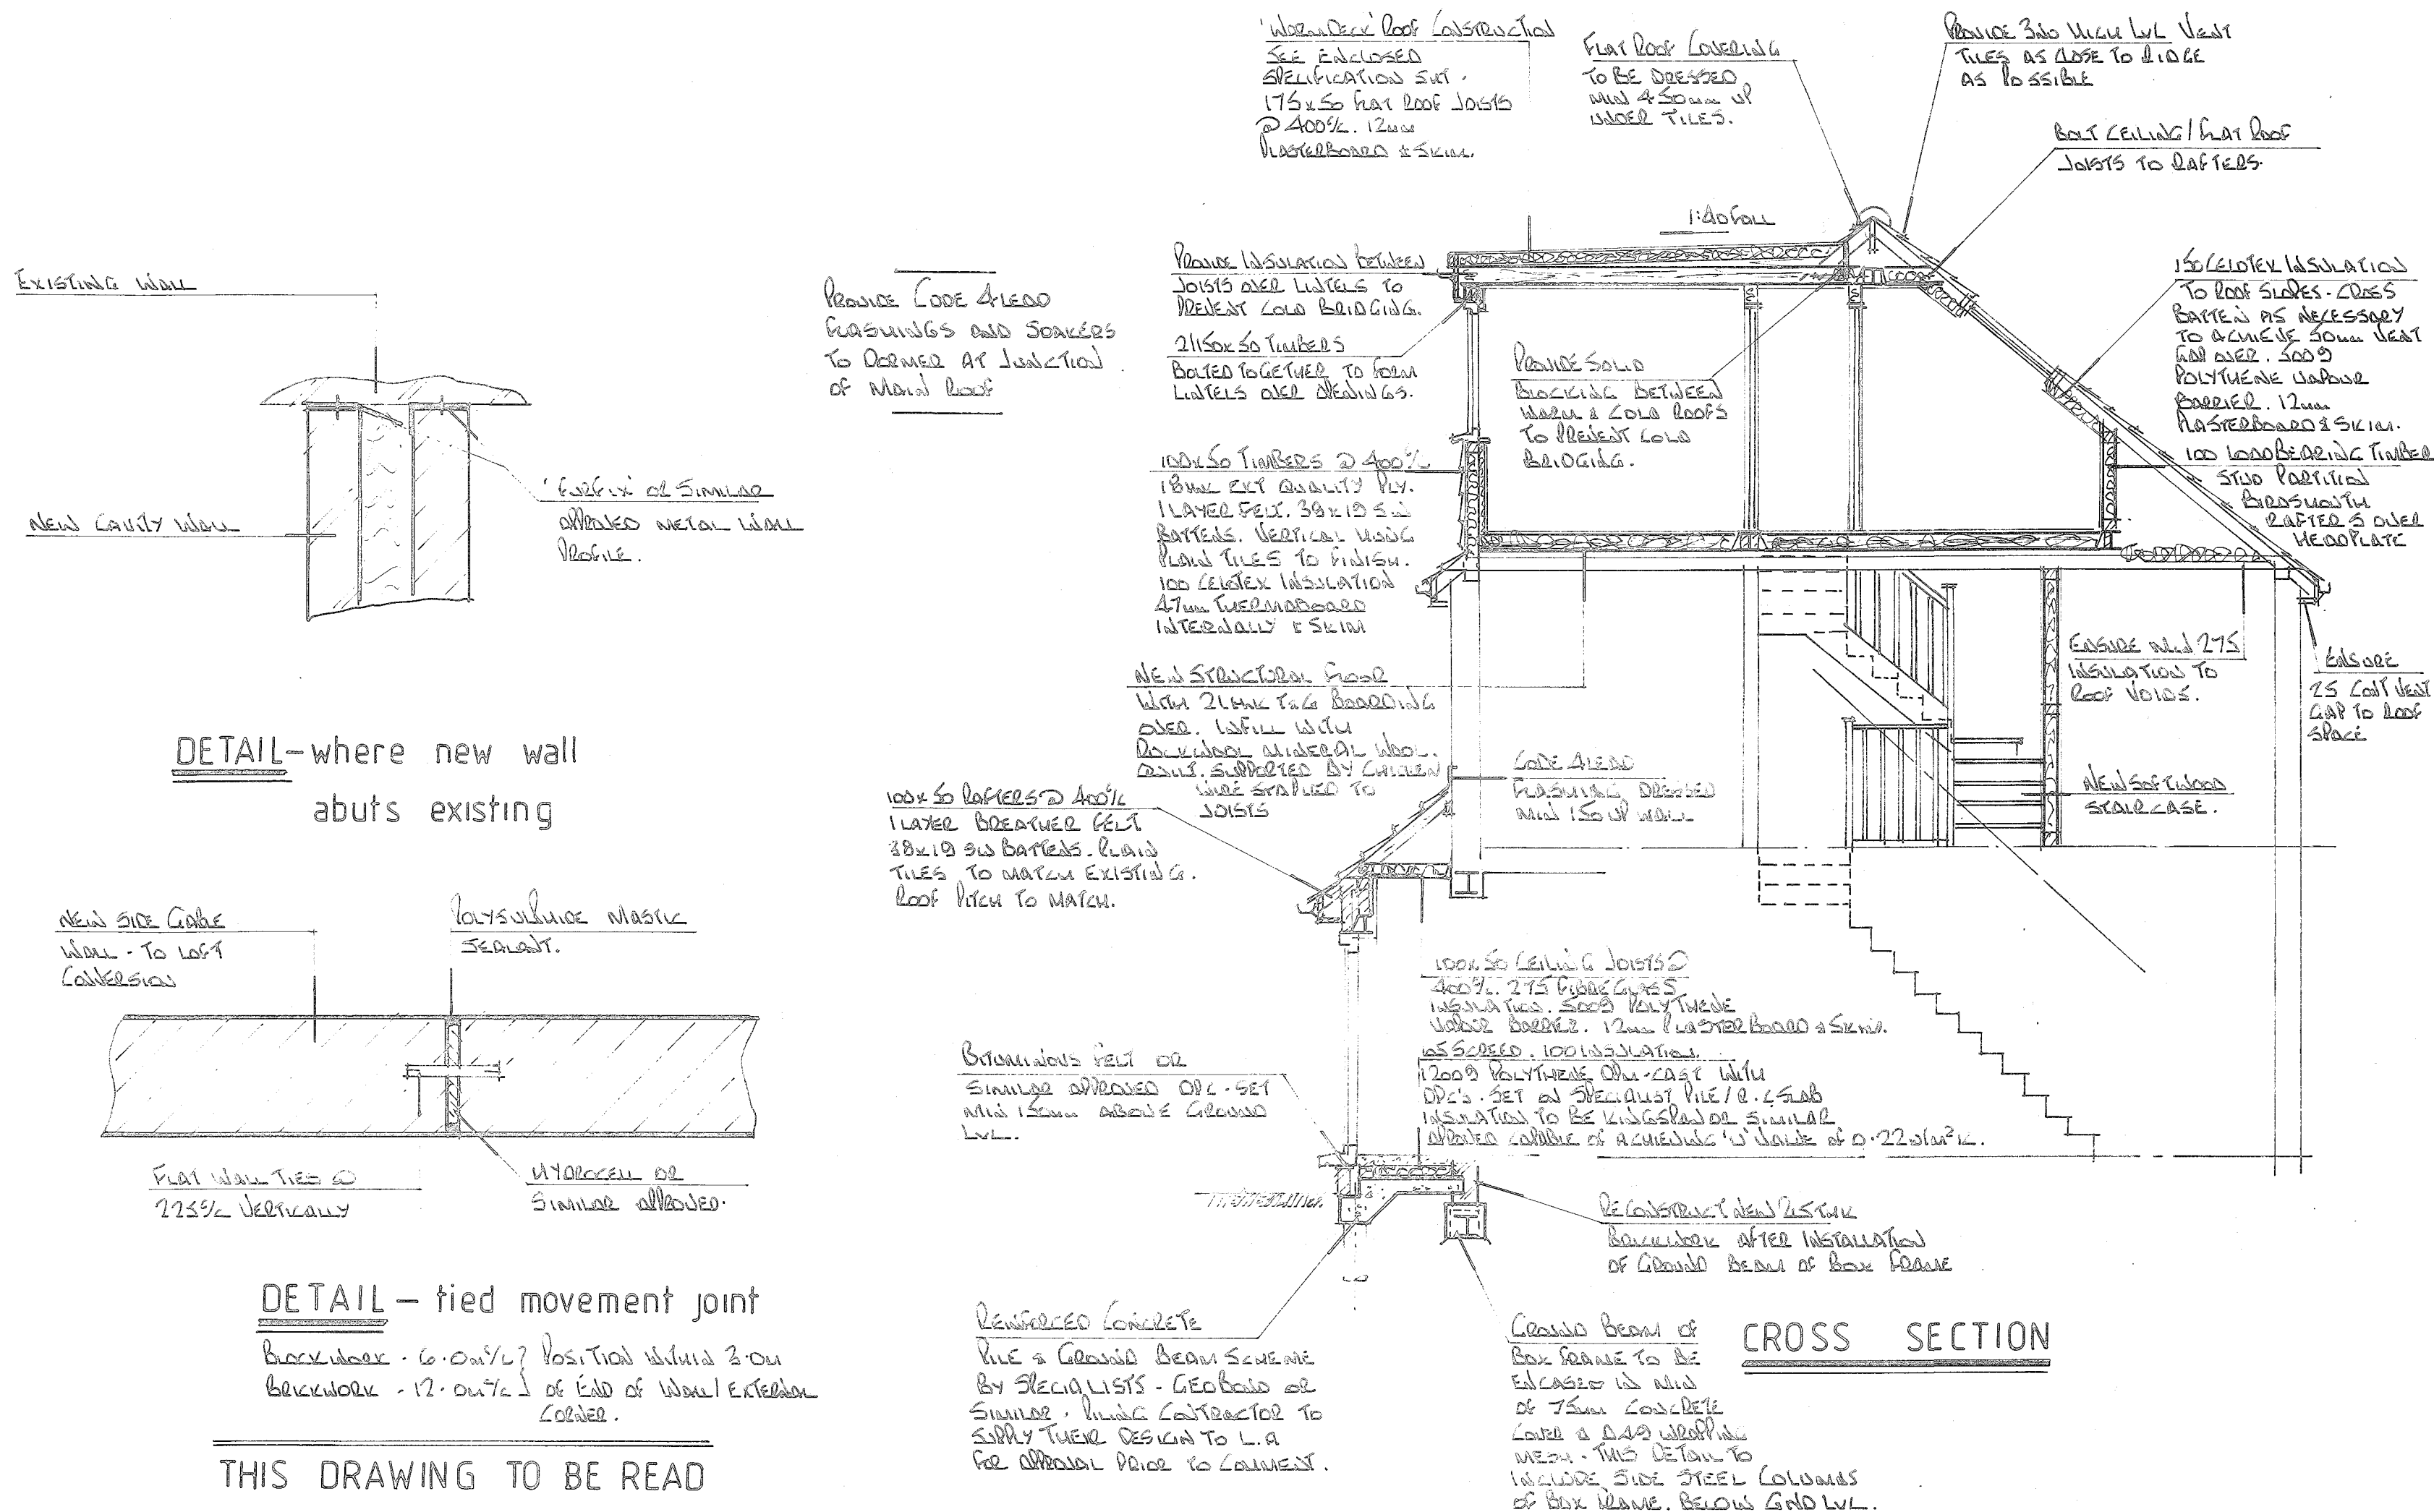

THIS DRAWING TO BE READ
IN CONJUNCTION WITH DRG
Nos 4482/01 & 02