


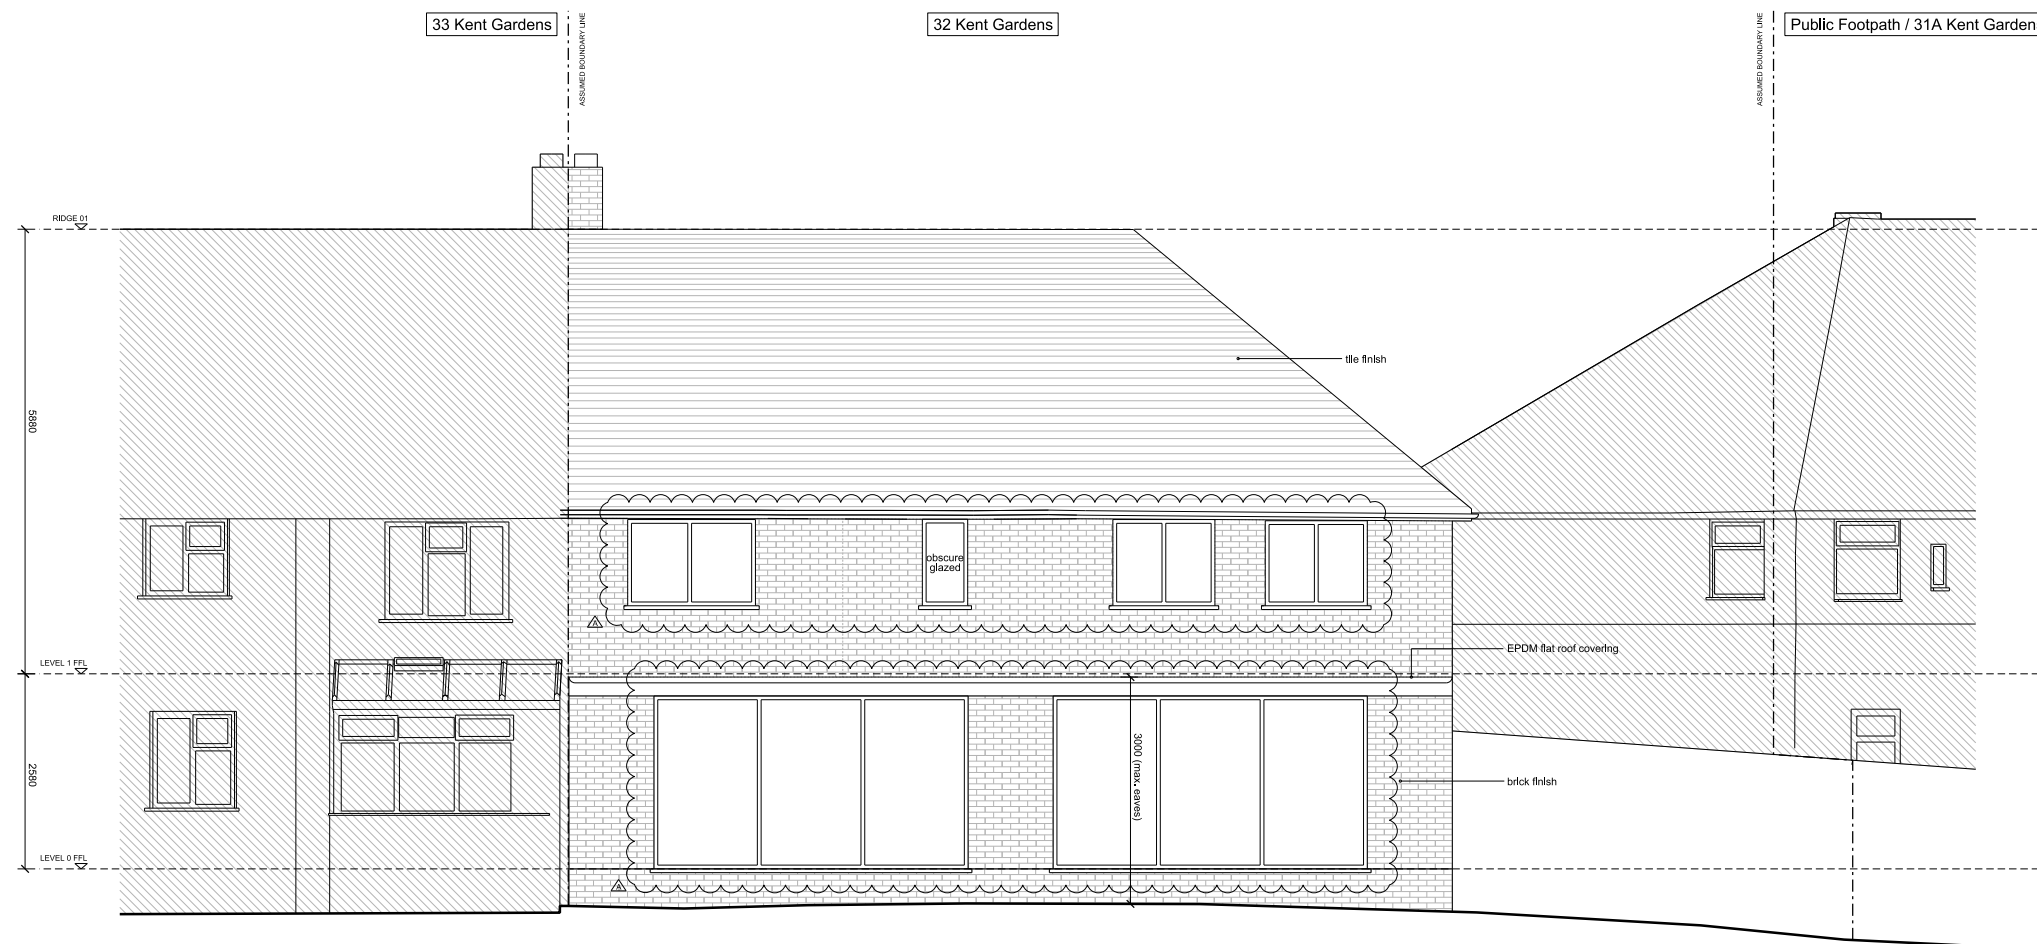

HIGH-PERFORMANCE ALUMINIUM GLAZING  
(BLACK FRAME COLOUR)