




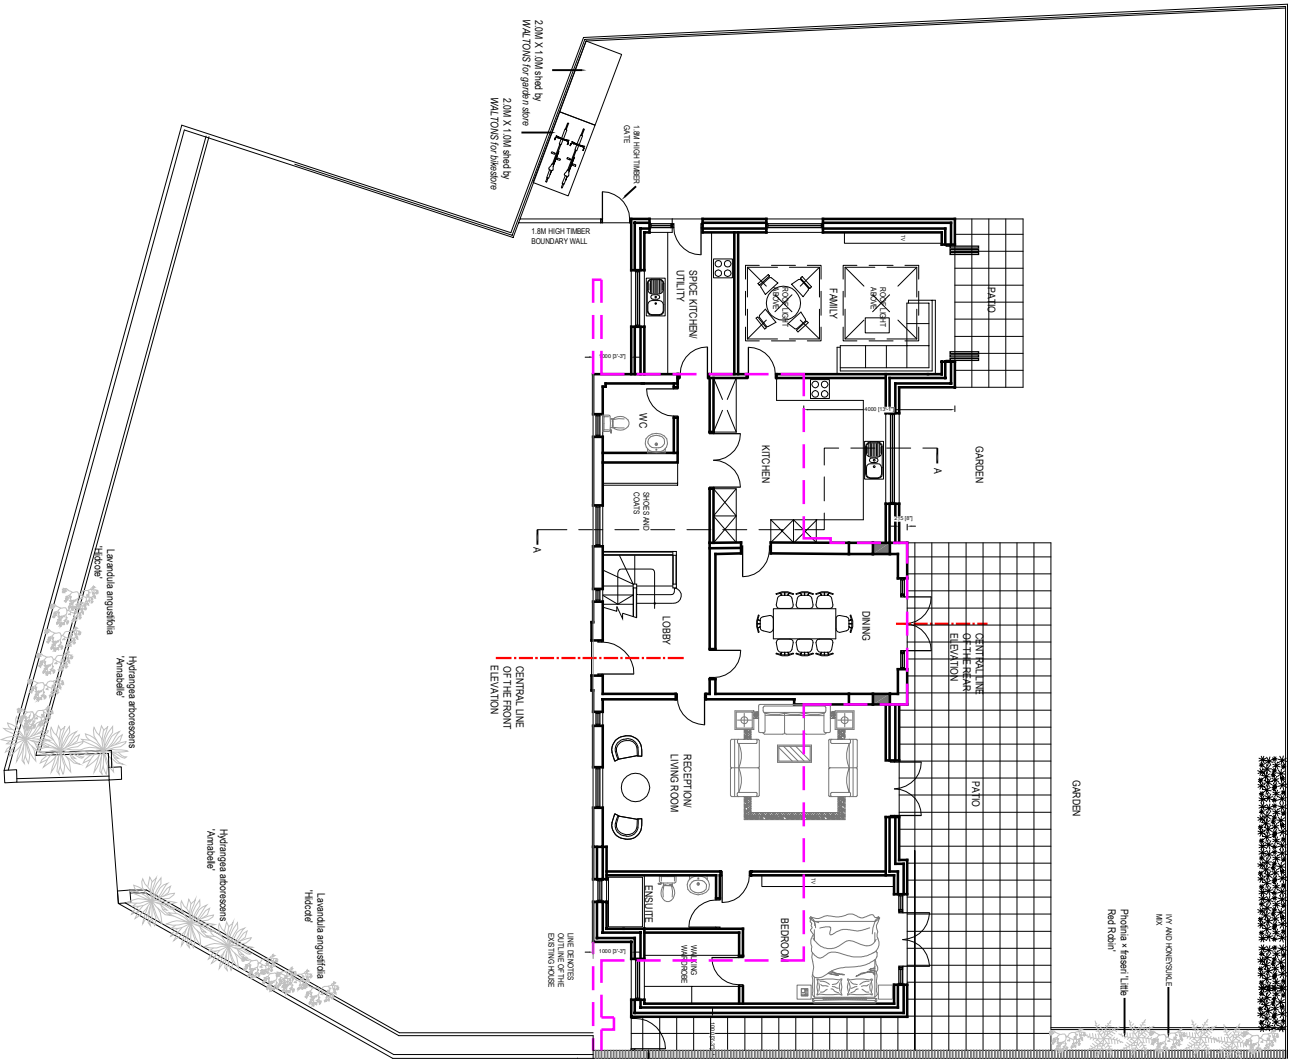

PROPOSED BLOCK PLAN
SCALE- 1:200

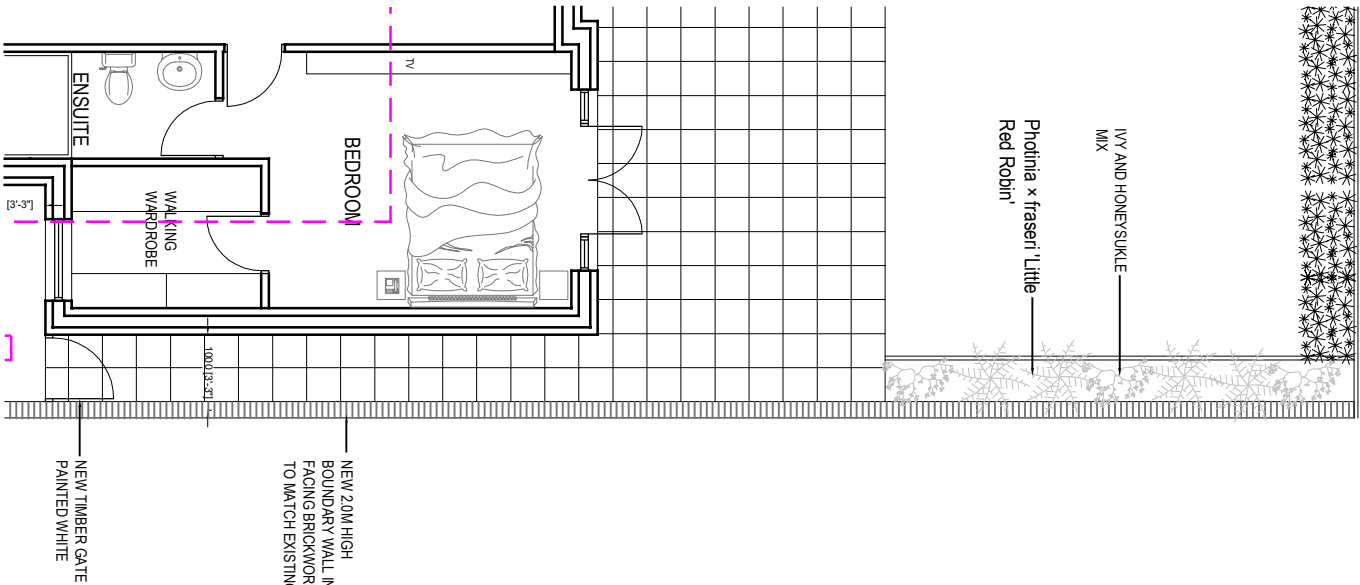

PROPOSED LANDSCAPE SCHEME
SCALE- 1:100

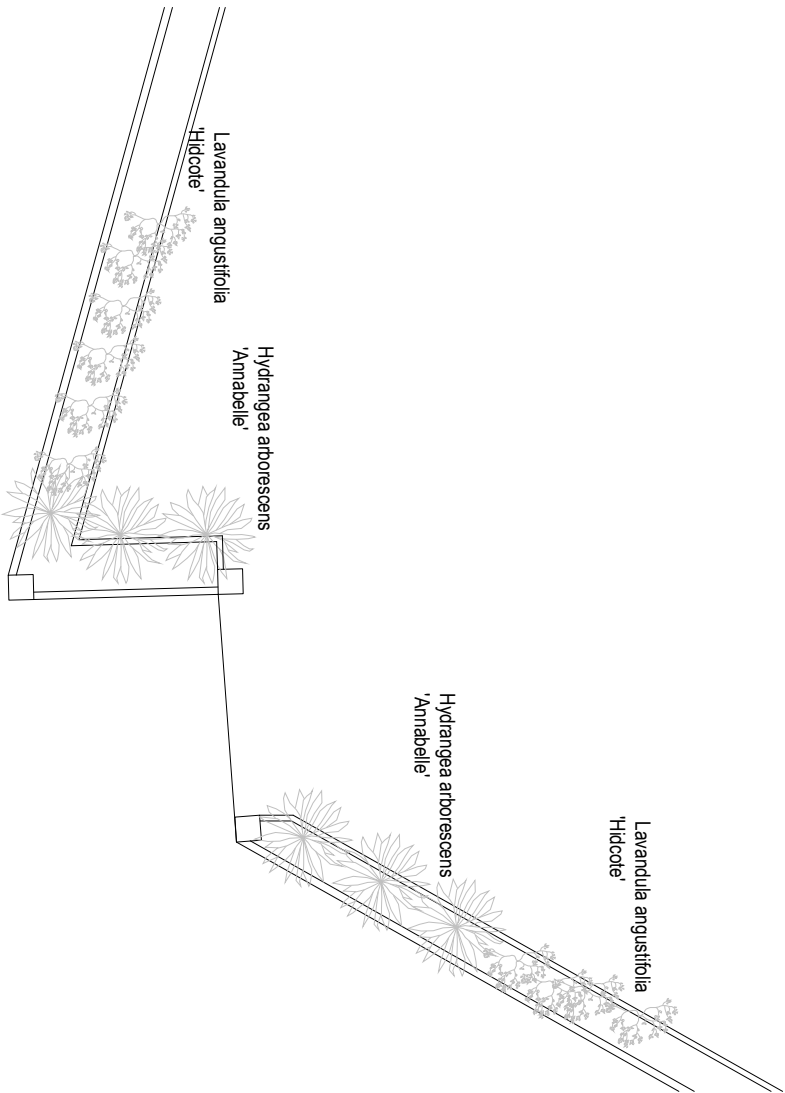

PROPOSED LANDSCAPE SCHEME
SCALE- 1:100

NOTES

- The Copy right of this drawing is the property of CRAFTED SPACES ARCHITECTURE AND PLANNING LTD. and must not be copied otherwise reproduced without written consent.
- The contractor is responsible for checking dimensions, tolerances and references. Any discrepancy to be verified with the Architect before proceeding with the works.
- Figured dimensions to be worked to in all cases.



CRAFTED SPACES
ARCHITECTURE + URBANISUM
DESIGNING WITH SOCIAL, ECONOMIC & ENVIRONMENTAL SUSTAINABILITY
(N) 07973988297 (E) info@crafted-spaces.co.uk

client
MR SANJAY LAL

project
5 MILTON ROAD,
ICKENHAM, UB10 8NQ

drawing
PROPOSED BLOCK PLAN & LANDSCAPE SCHEME

date
rev
revision/author/checker

drawing no
PA-25104-15
drawn
NP
rev

Drawing Status
FOR PLANNING APPROVAL

scale @ A3 1:200
1:100
date 16/07/2026