

GLEBE - PLANT ACOUSTIC SCREEN


SK-01

17/06/14

(RW)


ARCHITYPE SKETCH

8/7/14 REV 2 MH

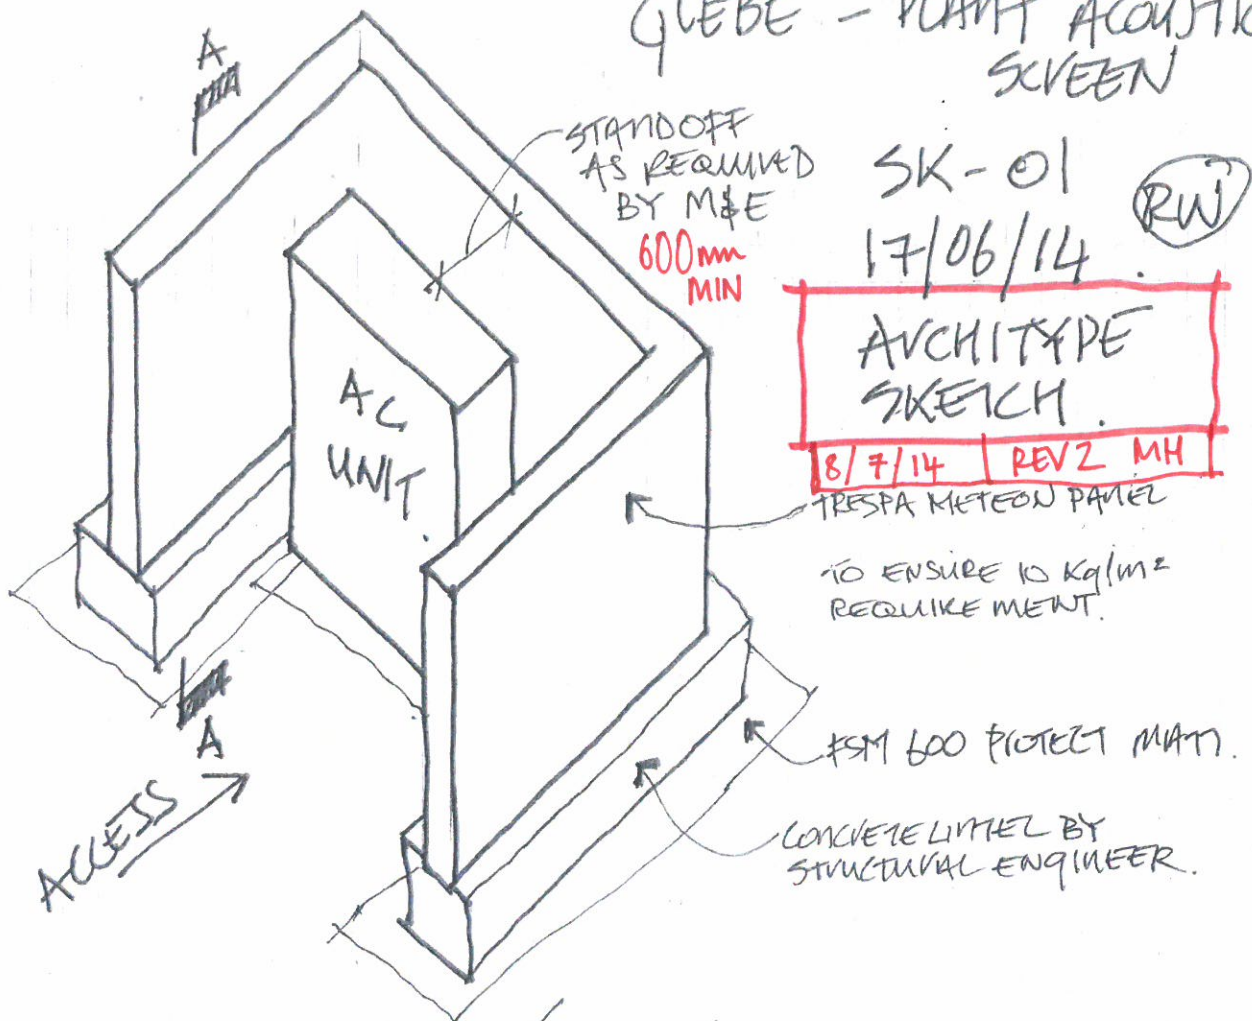

TREATED TIMBER FRAME SIZE + FIXING TO CONCRETE LINTEL AS PER STRUCTURAL ENG DESIGN + DETAIL

HEIGHT TO SUIT

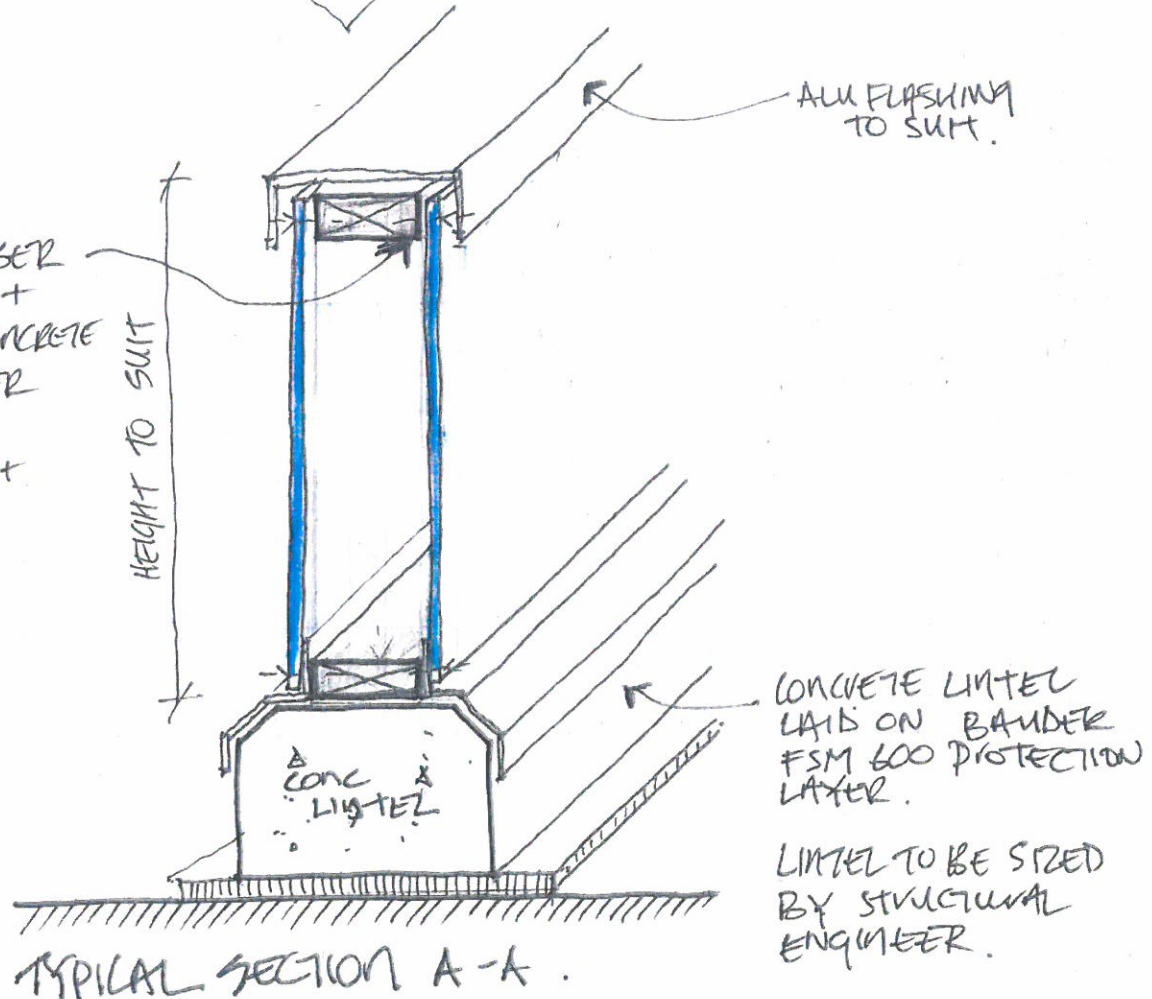

> REFER TO GA 130 FOR LAYOUT OF ACOUSTIC SCREEN.