



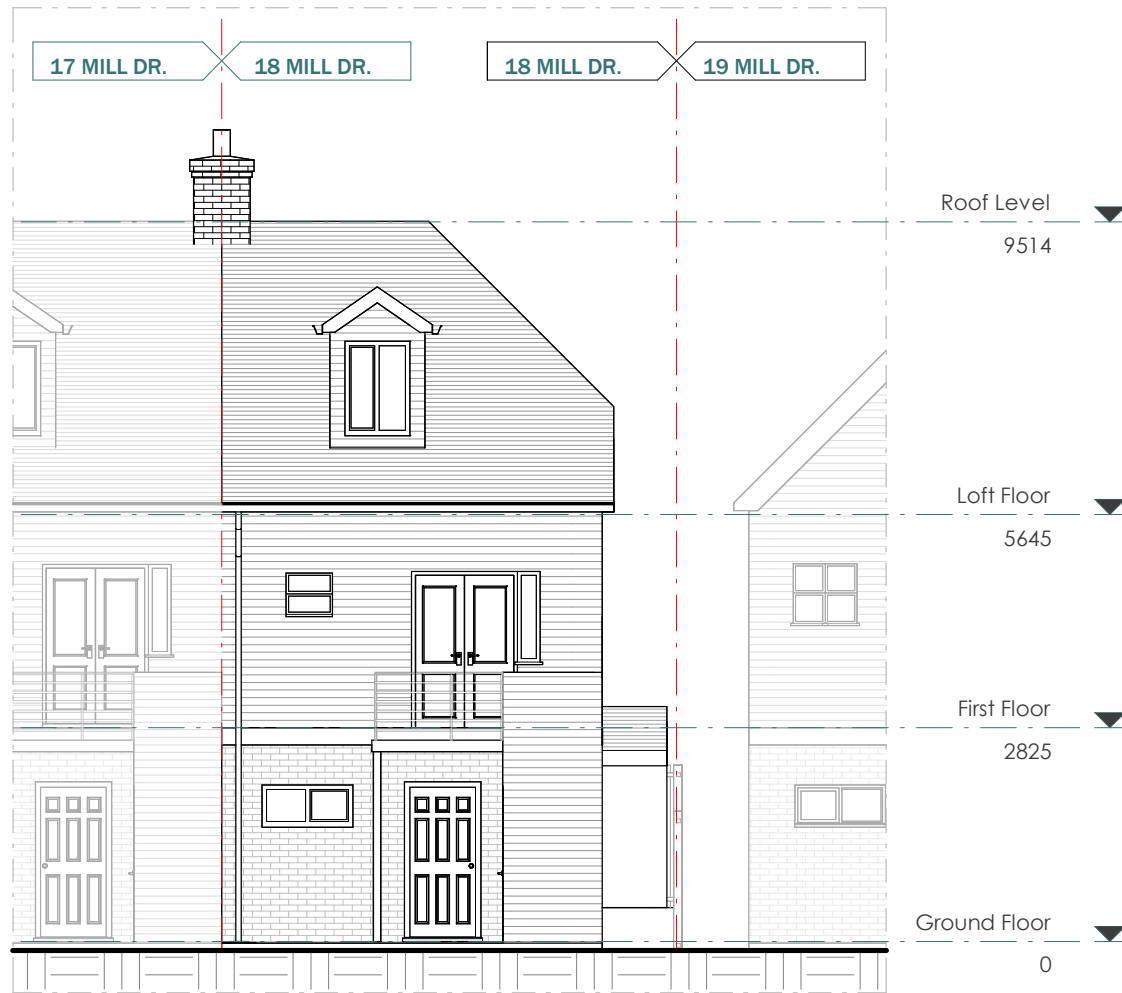

EXISTING FRONT ELEVATION

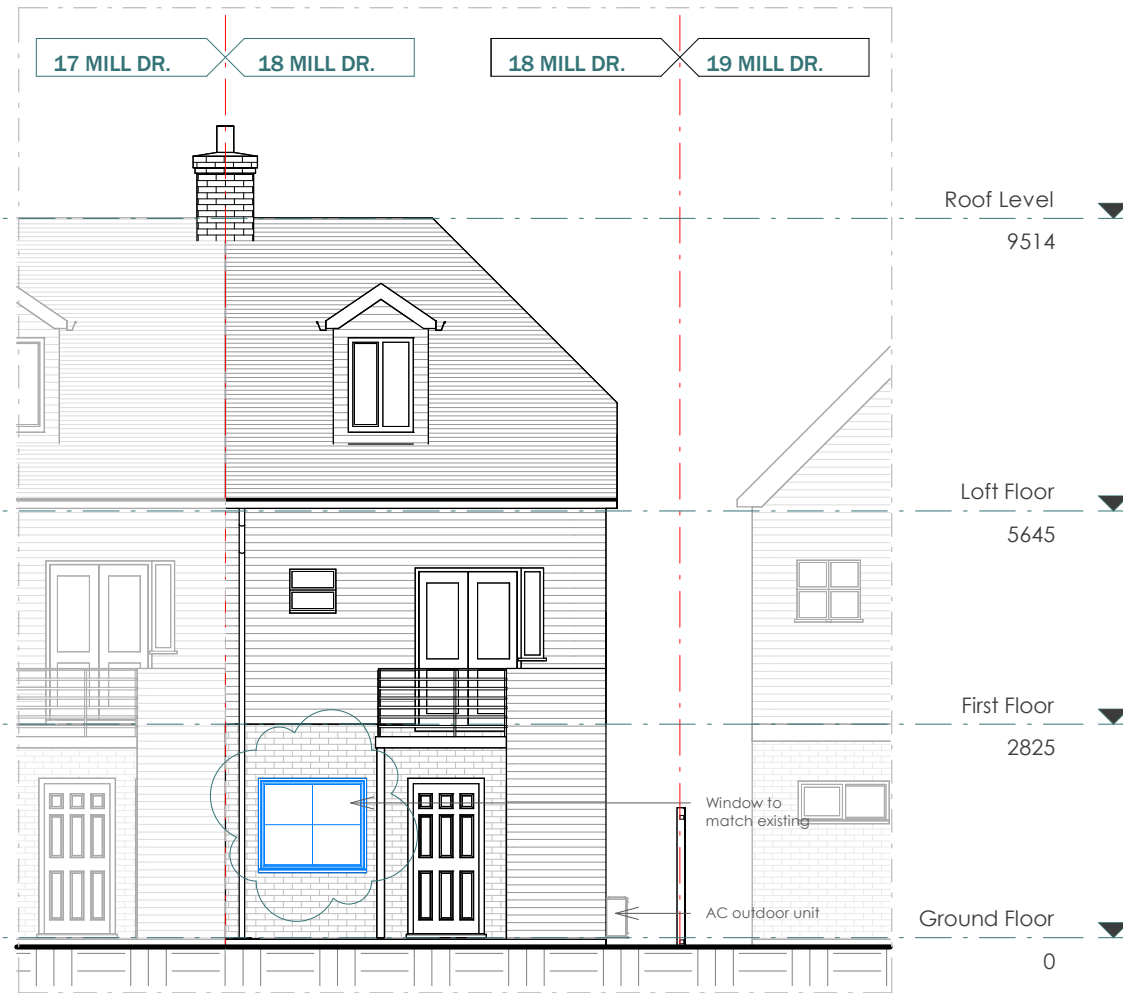

PROPOSED FRONT ELEVATION

CLIENT	Dr Rahul Mogal			NOTES			SCALE	DATE
PROJECT	18 Mill Dr, Ruislip HA4 7GL			VERSION	DESCRIPTION	DATE	DRAWN	VERSION
				1	New rear window	25/09/26	AA/SG	1
TITLE	Existing & Proposed Front Elevation						SHEET REF. NO	
							18 MD -PL -05	