




EXISTING REAR ELEVATION

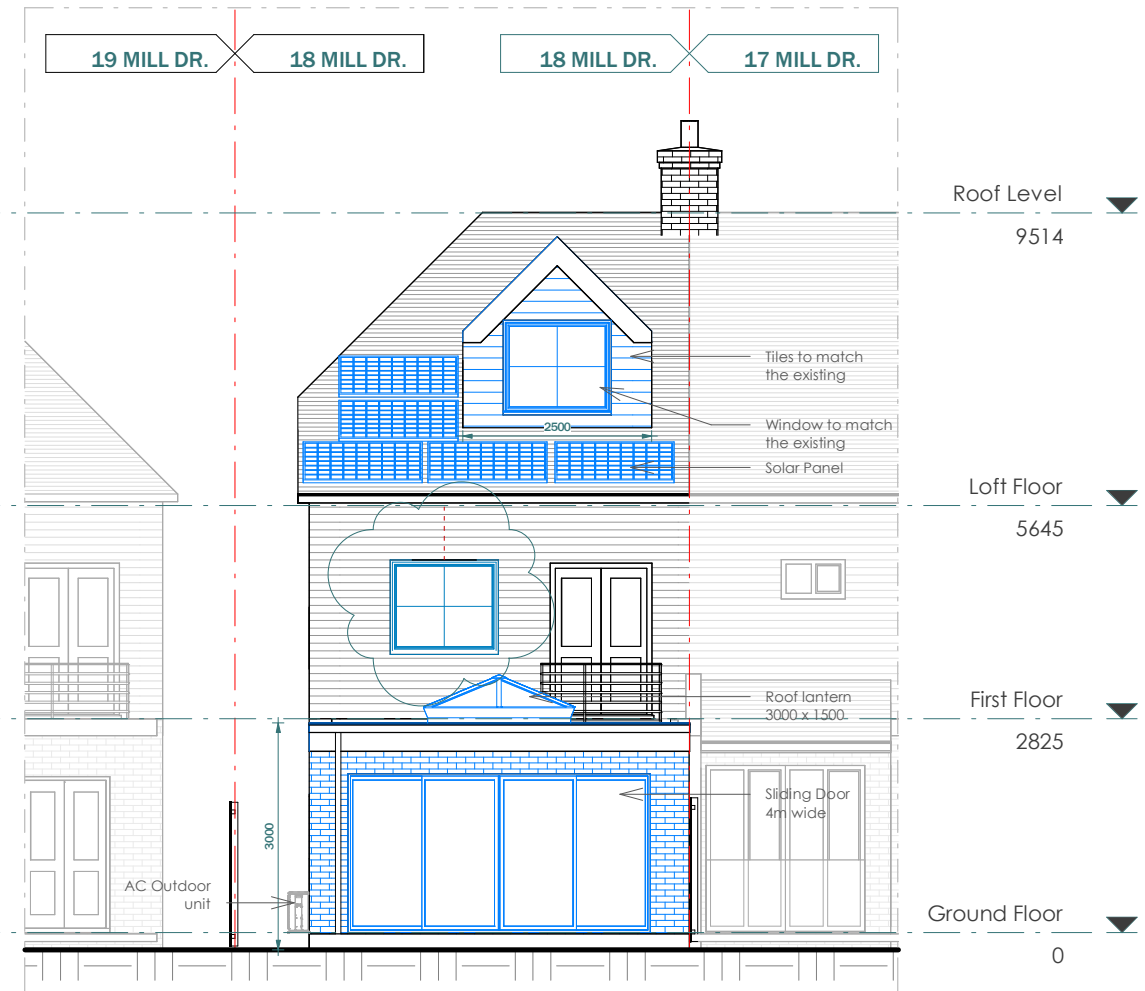

PROPOSED REAR ELEVATION

CLIENT	Dr Rahul Mogal		
PROJECT	18 Mill Dr, Ruislip HA4 7GL		
TITLE	Existing & Proposed Rear Elevation		

NOTES		
VERSION	DESCRIPTION	DATE
1	New rear window	25/09/26

SCALE	DATE
1 : 100	24-02-2026
DRAWN	VERSION
AA/SG	1
SHEET REF. NO	
18 MD -PL -06	