




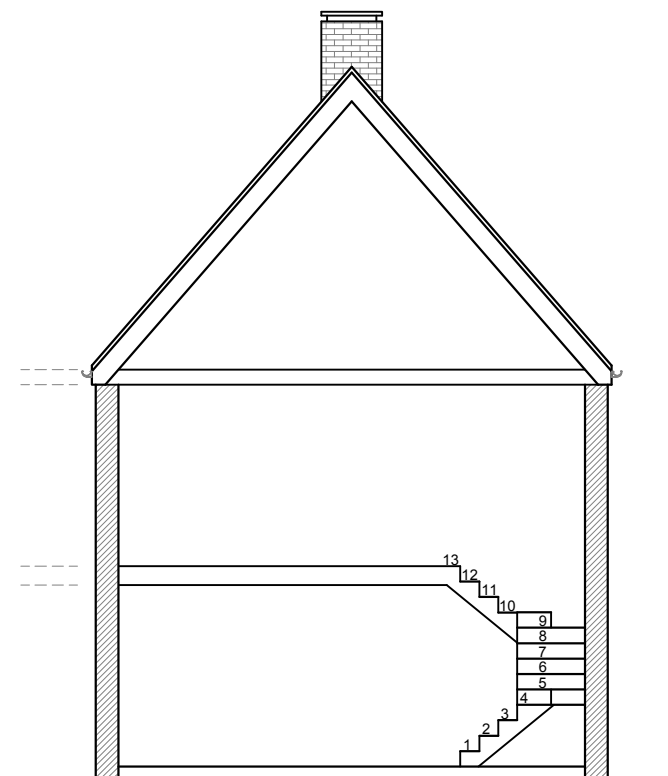


EXISTING SECTION
SCALE= 1:100

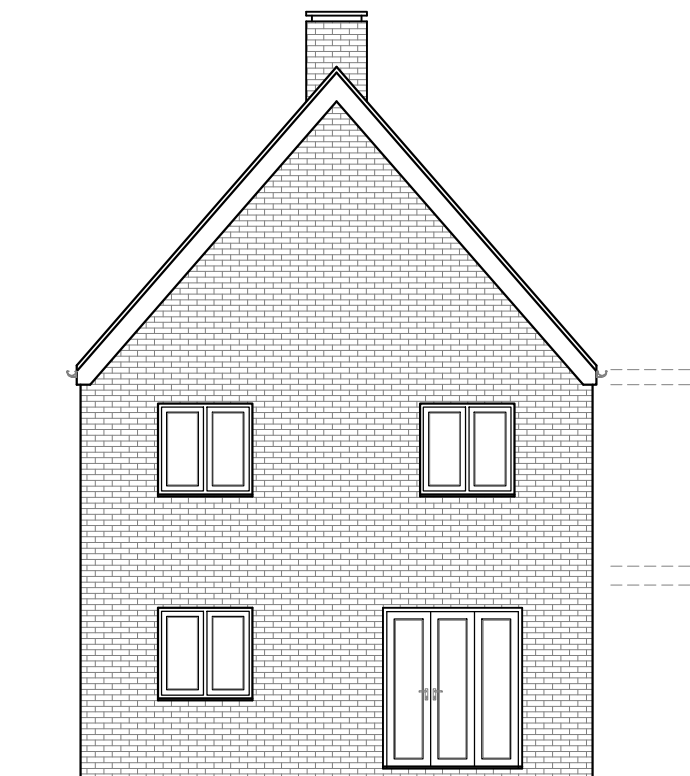


EXISTING REAR ELEVATION
SCALE= 1:100

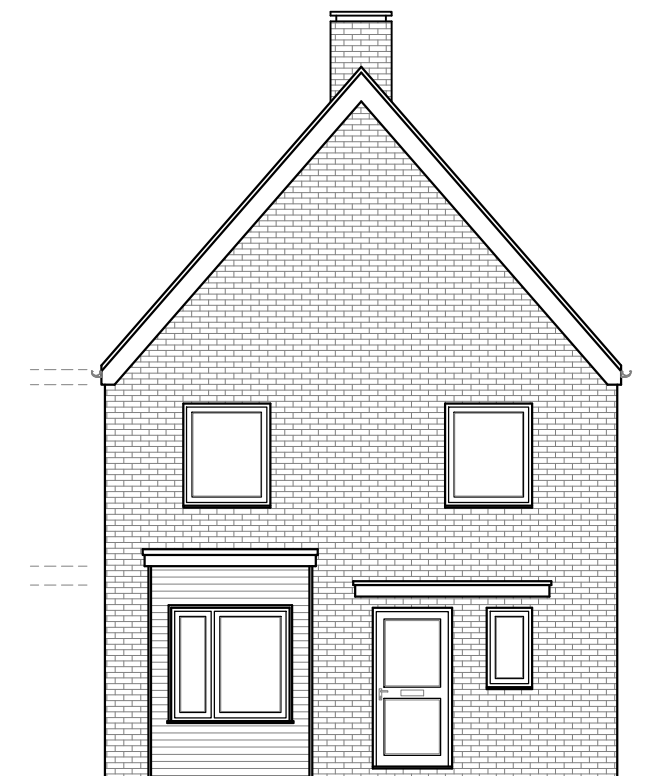


EXISTING FRONT ELEVATION
SCALE= 1:100

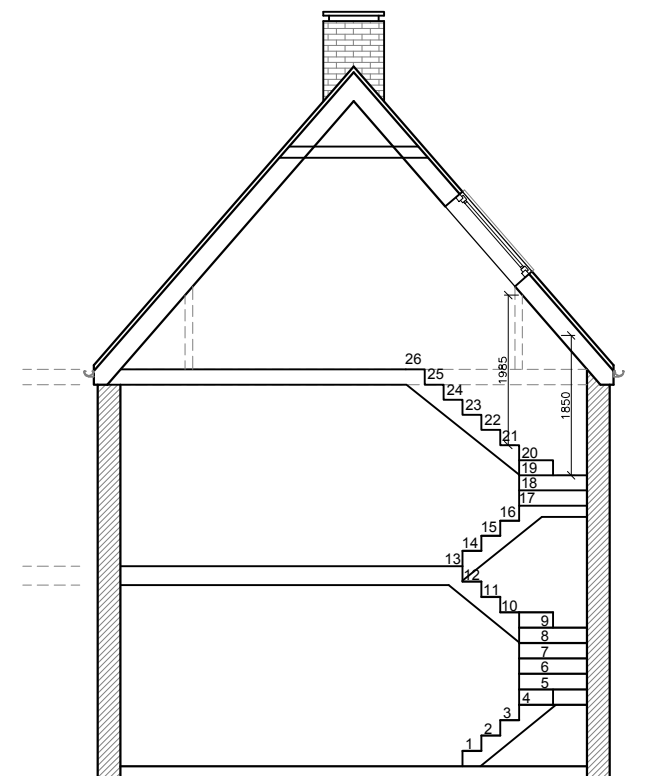

PROPOSED SECTION
SCALE= 1:100

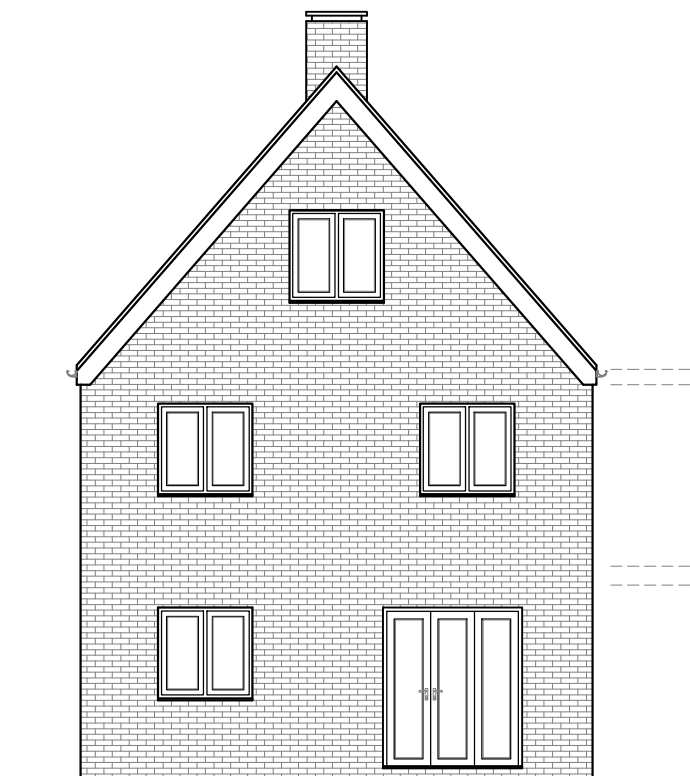

PROPOSED REAR ELEVATION
SCALE= 1:100

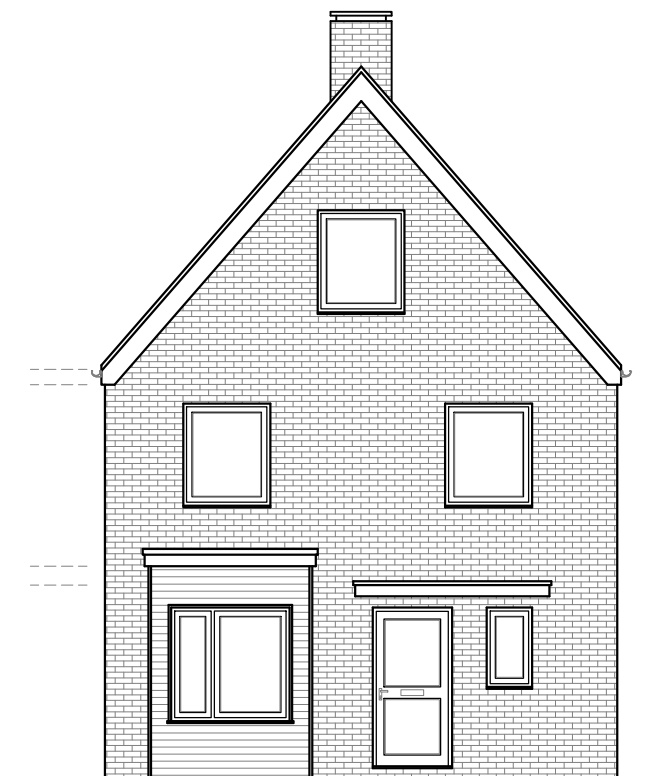

PROPOSED FRONT ELEVATION
SCALE= 1:100

Rev.No	DATE	REV. NOTE
01	18/09/26	WINDOWS ADDED TO FRONT & REAR GABLE WALLS
CAD REF		

Project Title

LOFT CONVERSION

Layout Name

EXISTING & PROPOSED
SECTIONS & ELEVATIONS

Client MR. GUO SHEN MA

Site 24 BURBRIDGE GDNS
UXBRIDGE, UB10 0GE.

Drawn By

LT

Designed By

SA

Drawing No

22UB/A-003

Revision No

01

Compass

Date

18-SEPT-2026

Scale

1:100

Project No

Sheet No

-

HEAD OFFICE :
S A Design & Management Ltd
saudahmad67@gmail.com

Phone :
0044 7930880404

THIS DRAWING IS A COPYRIGHT OF S A DESIGN & MANAGEMENT LTD AND
MUST NOT BE
DUPLICATED OR REPRODUCED WITHOUT PERMISSION FROM THE COMPANY.

