




- NOTICE
- 1) This drawing is copyright property of Pegley D'Arcy Limited and may not be copied, transmitted or otherwise used without express, written permission.
 - 2) All dimensions and levels are to be checked on site prior to any works.
 - 3) Any discrepancies or queries are to be resolved before progressing any works on site.
 - 4) All works to conform to approved drawings and specification

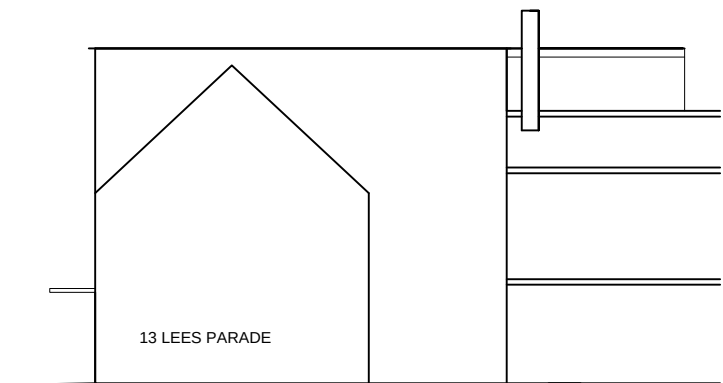


FRONTAGE 1:100




NORTH WEST ELEVATION

1:200

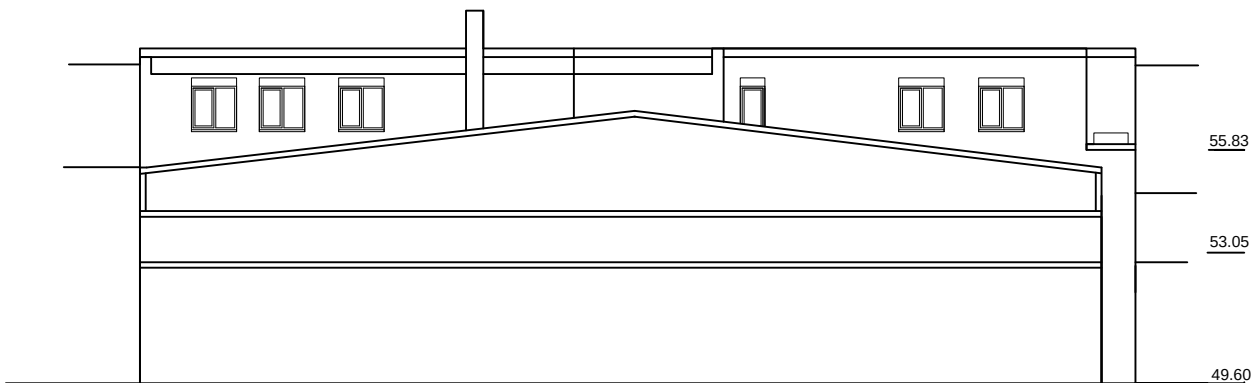

REAR ELEVATION

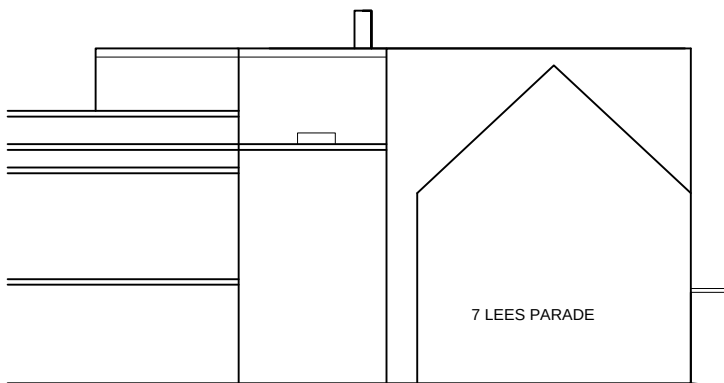

SOUTH EAST ELEVATION

EXISTING EXTERNAL MATERIALS	
ROOF	Single ply membrane with solar reflective finish
WALLS	Brickwork to match the existing
WINDOWS	Double glazed, PVCu frames
DOORS	Aluminium frames
PANELLING	Self-coloured, fibre cement
CANOPY	Toughened glass with stainless steel brackets
FLUE	Stainless steel

6795 - 06 10 September 2026
1:100 @ A3

EXISTING ELEVATIONS
11 LEES PARADE
UXBRIDGE ROAD
UXBRIDGE UB10 0PQ

ROYAL INSTITUTE OF BRITISH ARCHITECTS CHARTERED PRACTICE

