




- NOTICE
- 1) This drawing is copyright property of Pegley D'Arcy Limited and may not be copied, transmitted or otherwise used without express, written permission.
 - 2) All dimensions and levels are to be checked on site prior to any works.
 - 3) Any discrepancies or queries are to be resolved before progressing any works on site.
 - 4) All works to conform to approved drawings and specification





FRONTAGE 1:100

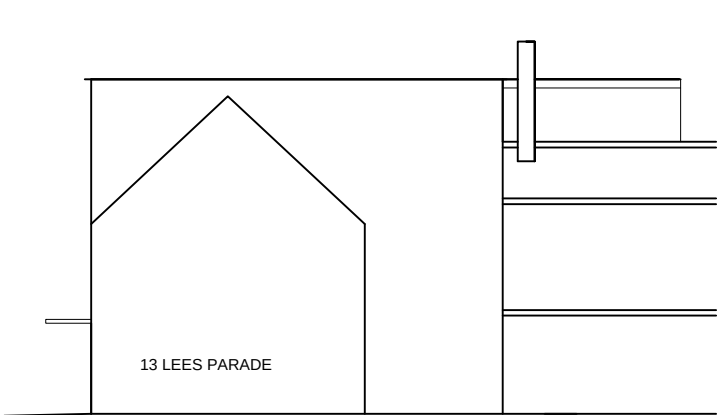


NORTH WEST ELEVATION

1:200

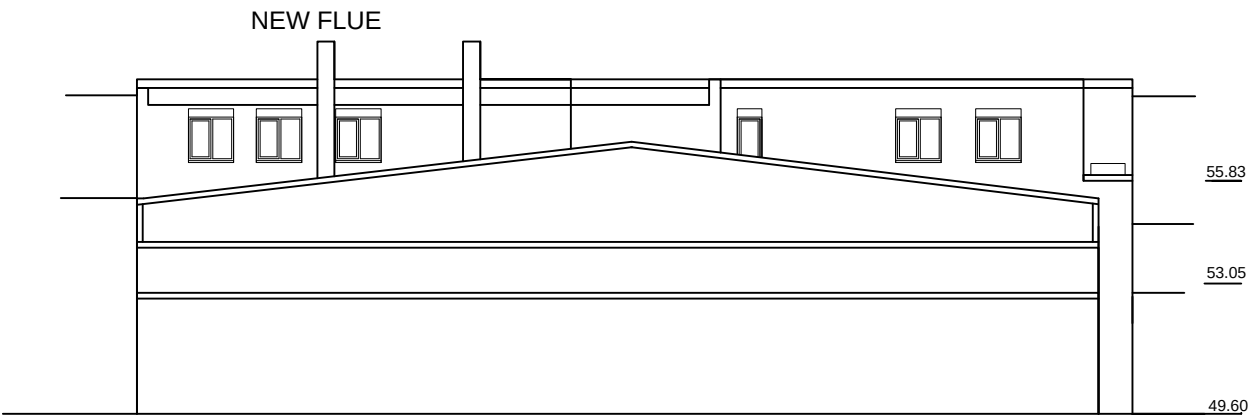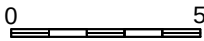

REAR ELEVATION

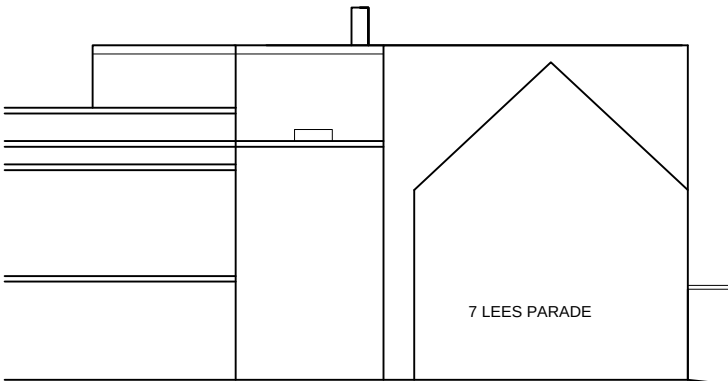

SOUTH EAST ELEVATION

PROPOSAL EXTERNAL MATERIALS

FLUE 450mm diameter stainless steel cylinder flue termination 1m above existing roof.

6795 - 08 10 September 2026
1:100 @ A3

PROPOSAL ELEVATIONS
11 LEES PARADE
UXBRIDGE ROAD
UXBRIDGE UB10 0PQ

ROYAL INSTITUTE OF BRITISH ARCHITECTS CHARTERED PRACTICE

