



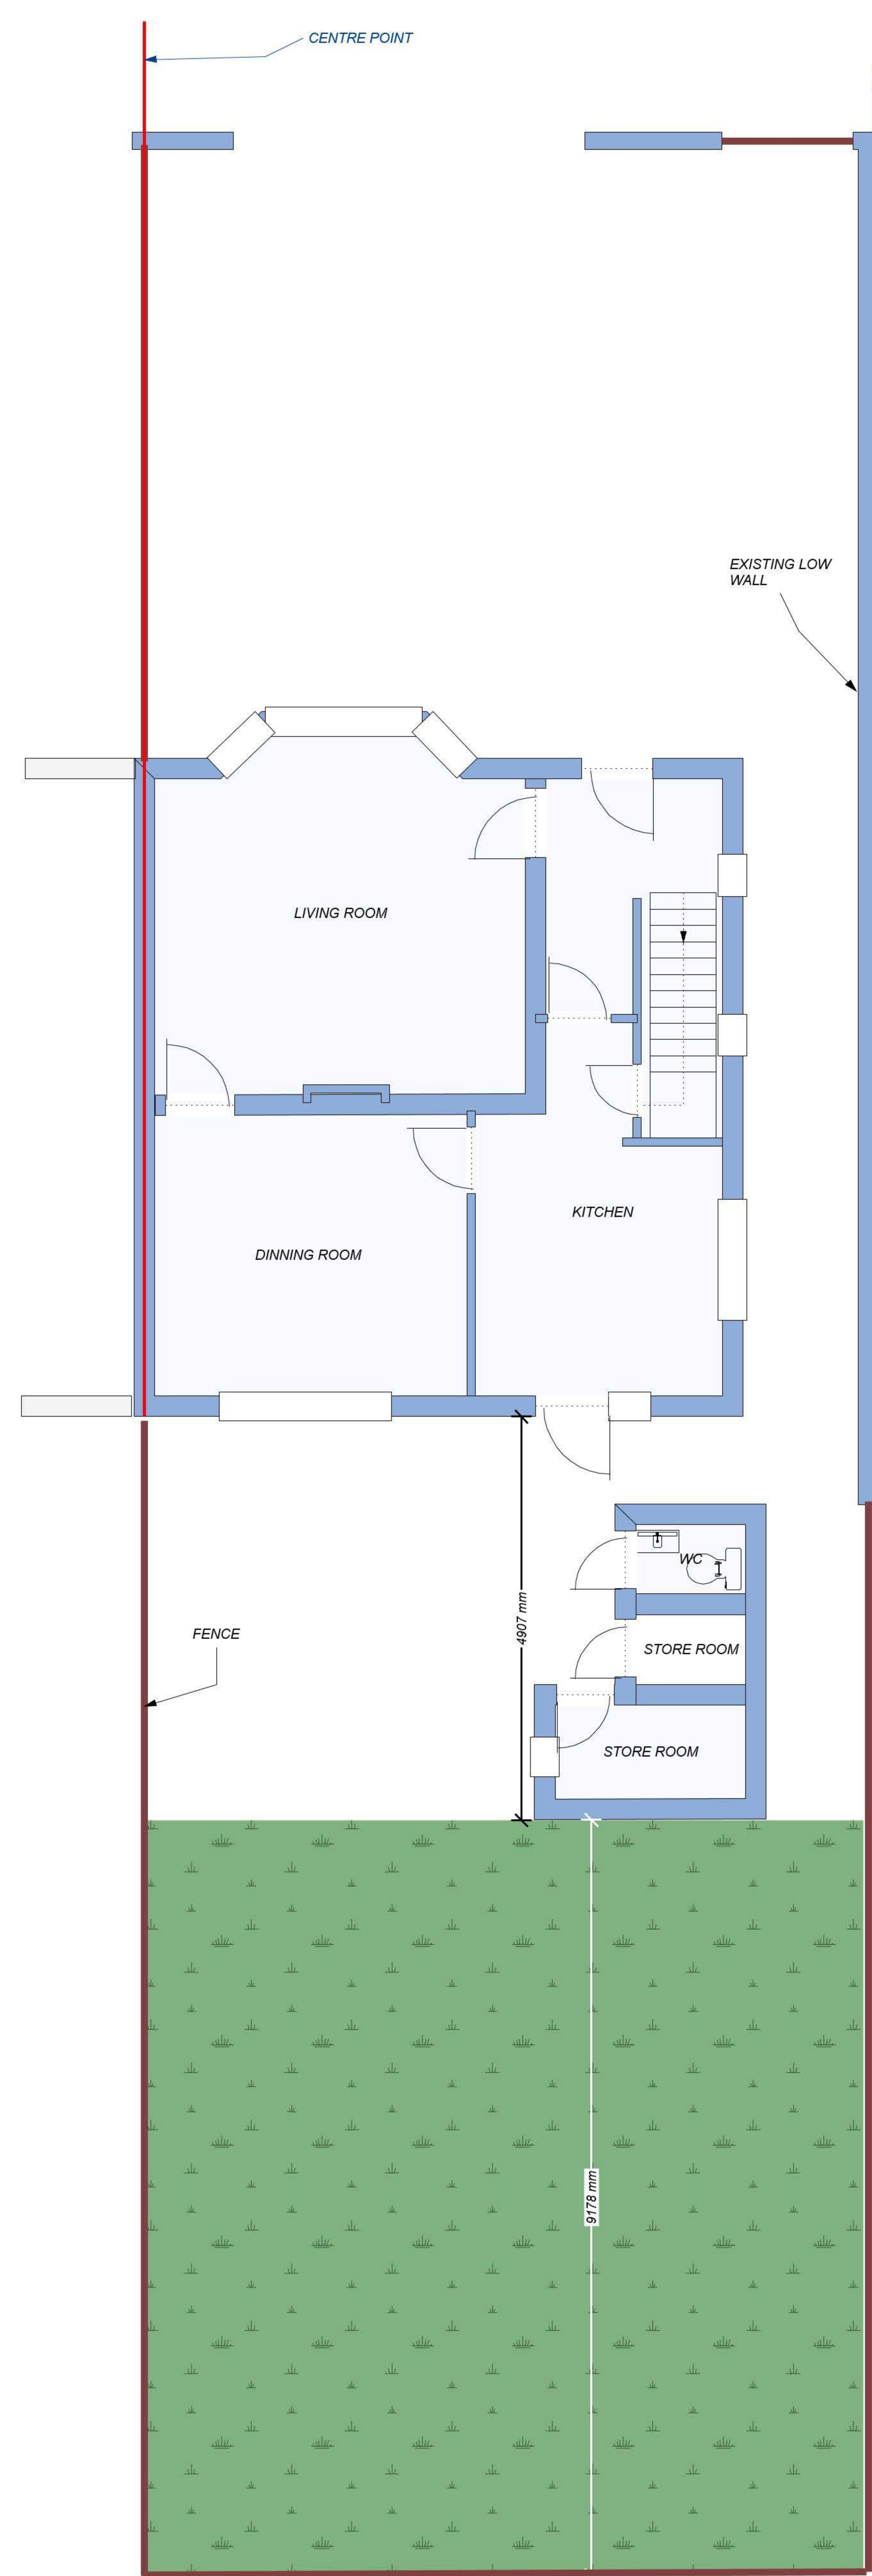

**GROUND FLOOR-
EXISTING**

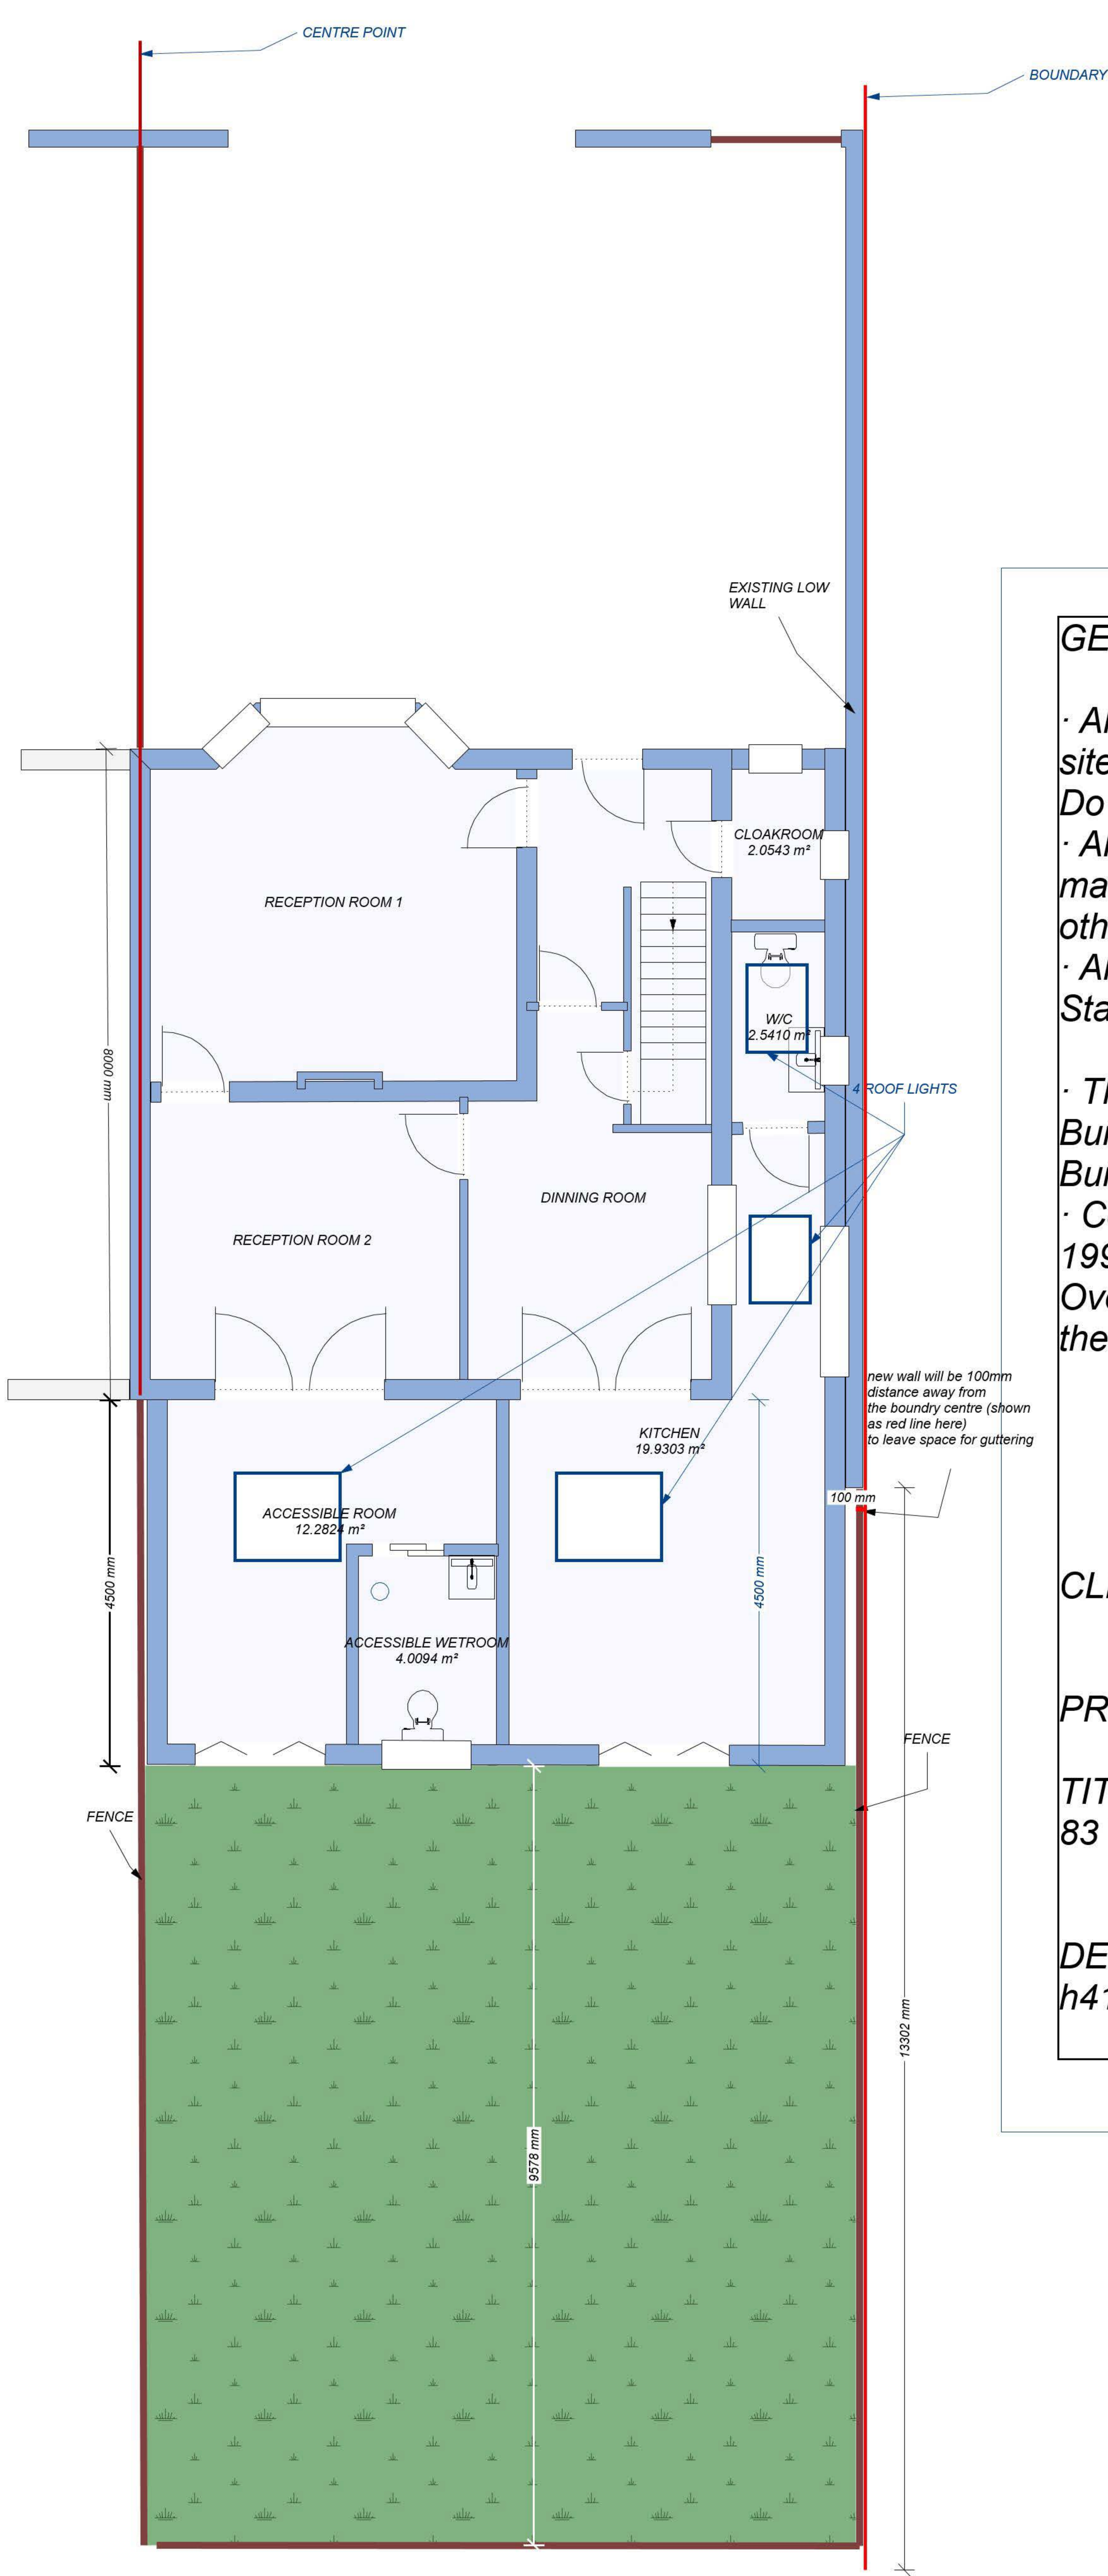

**GROUND FLOOR
PROPOSED - demolishing the outbuilding
& 4.5m rear & side single storey extension**

GENERAL NOTES

- All dimensions are to be checked on site prior to commencement of works. Do not scale from this drawings
- All external materials and finishes shall match the existing unless noted otherwise.
- All work to comply with British Standards, Code of practice
- The builder shall serve the required Building Notice and comply fully with all Building Control approvals.
- Compliance with the Party Wall etc. Act 1996 and any Thames Water Build Over Agreement is the responsibility of the owner.


CLIENT: Mr Afruz Ali

PROJECT NAME AND LOCATION

TITLE: Side and rear single storey extension
83 Violet Avenue, Uxbridge, UB8 3PS

DESIGNED BY: Halima Khan
h41khan@yahoo.co.uk

**scale
1000mm=1m**

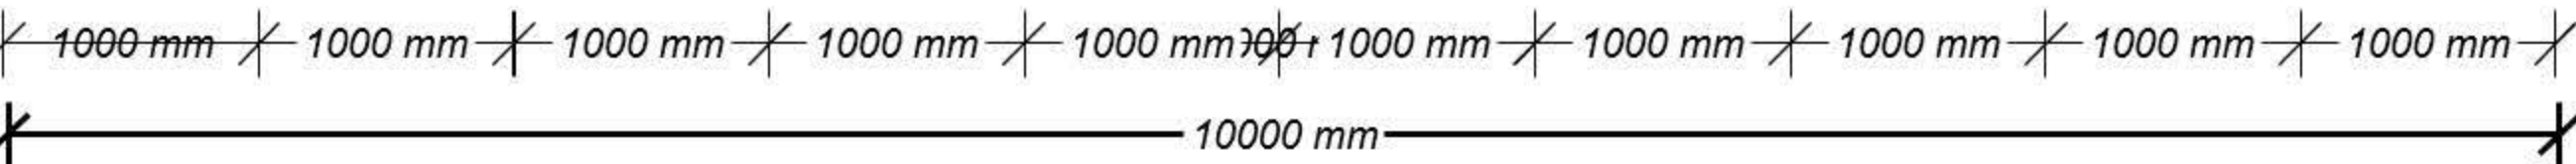

**EXISTING AND PROPOSED FLOOR PLAN
GROUND FLOOR**