


Proposed Rear Elevation

Please check all dimensions shapes and compass bearings before making any decisions reliant upon them

Produced for Mr.Mokalad

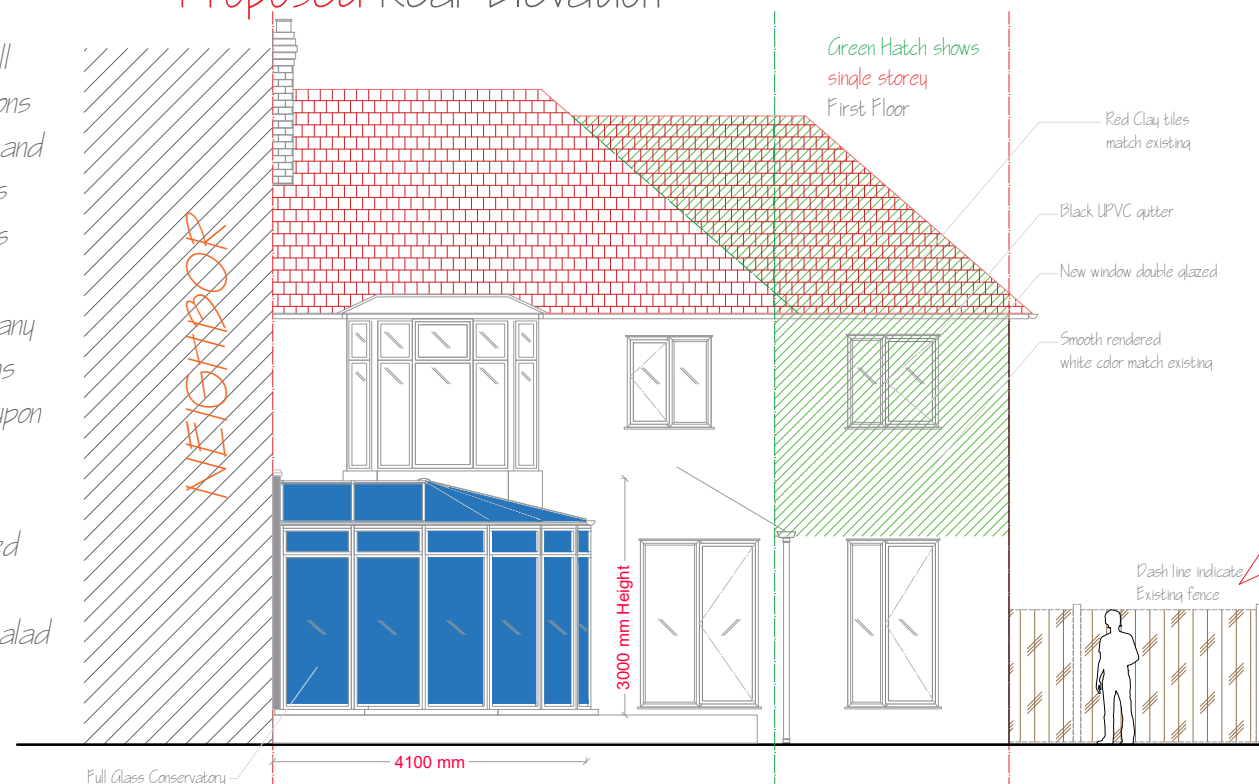

Proposed Front Elevation



Green Hatch shows single storey First Floor

Dash line indicate Existing fence

3000 mm Height

4000 mm

Proposed Left Elevation

Proposed Right Elevation

Job Title


Proposed Rear,Front and Side elevations, 3 Burwood Avenue,Eastcote,Pinner HA5 2RY

Client name

Mr.Mokalad Albayati

Drawing Title

Proposed Elevations

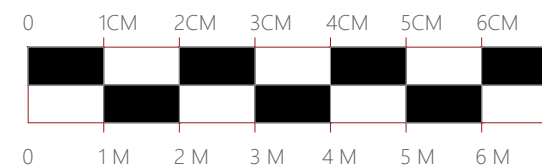

Scale: Scale 1/100 @A3

Date January 2018

Drawn: Ahmed Nazar

Job No: 3BurAve

Rev:

Drawing No: PD4