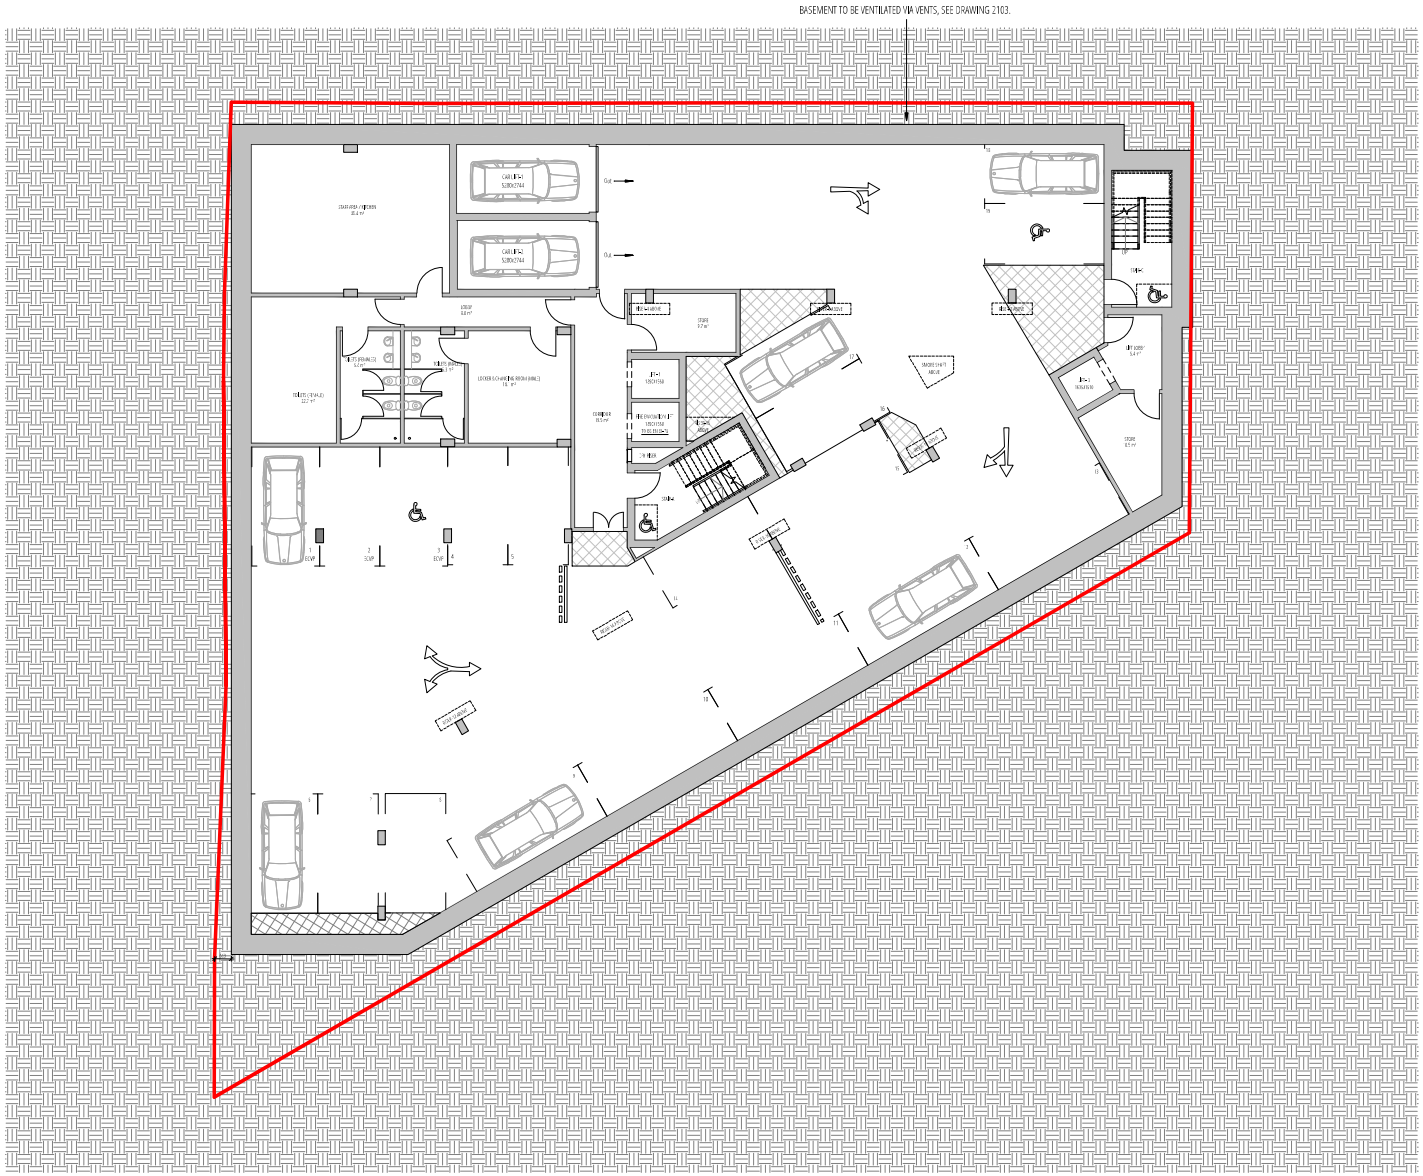
BASEMENT TO BE VENTILATED VIA VENTS, SEE DRAWING 2103.
CAR LIFT
52BOX744
CAR LIFT
52BOX744
LOBBY
8.8 m²
LOCKER ROOM (MALE)
16.1 m²
LOCKER ROOM (FEMALE)
22.2 m²
STORE
9.7 m²
STORE
8.7 m²
LIFT LOBBY
5.4 m²
STORE
8.7 m²
CAR LIFT
52BOX744
CAR LIFT
52BOX744
CAR LIFT
52BOX744