
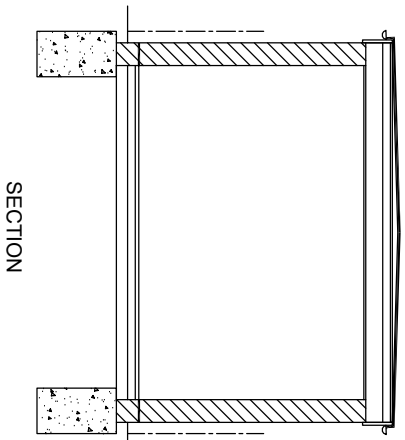
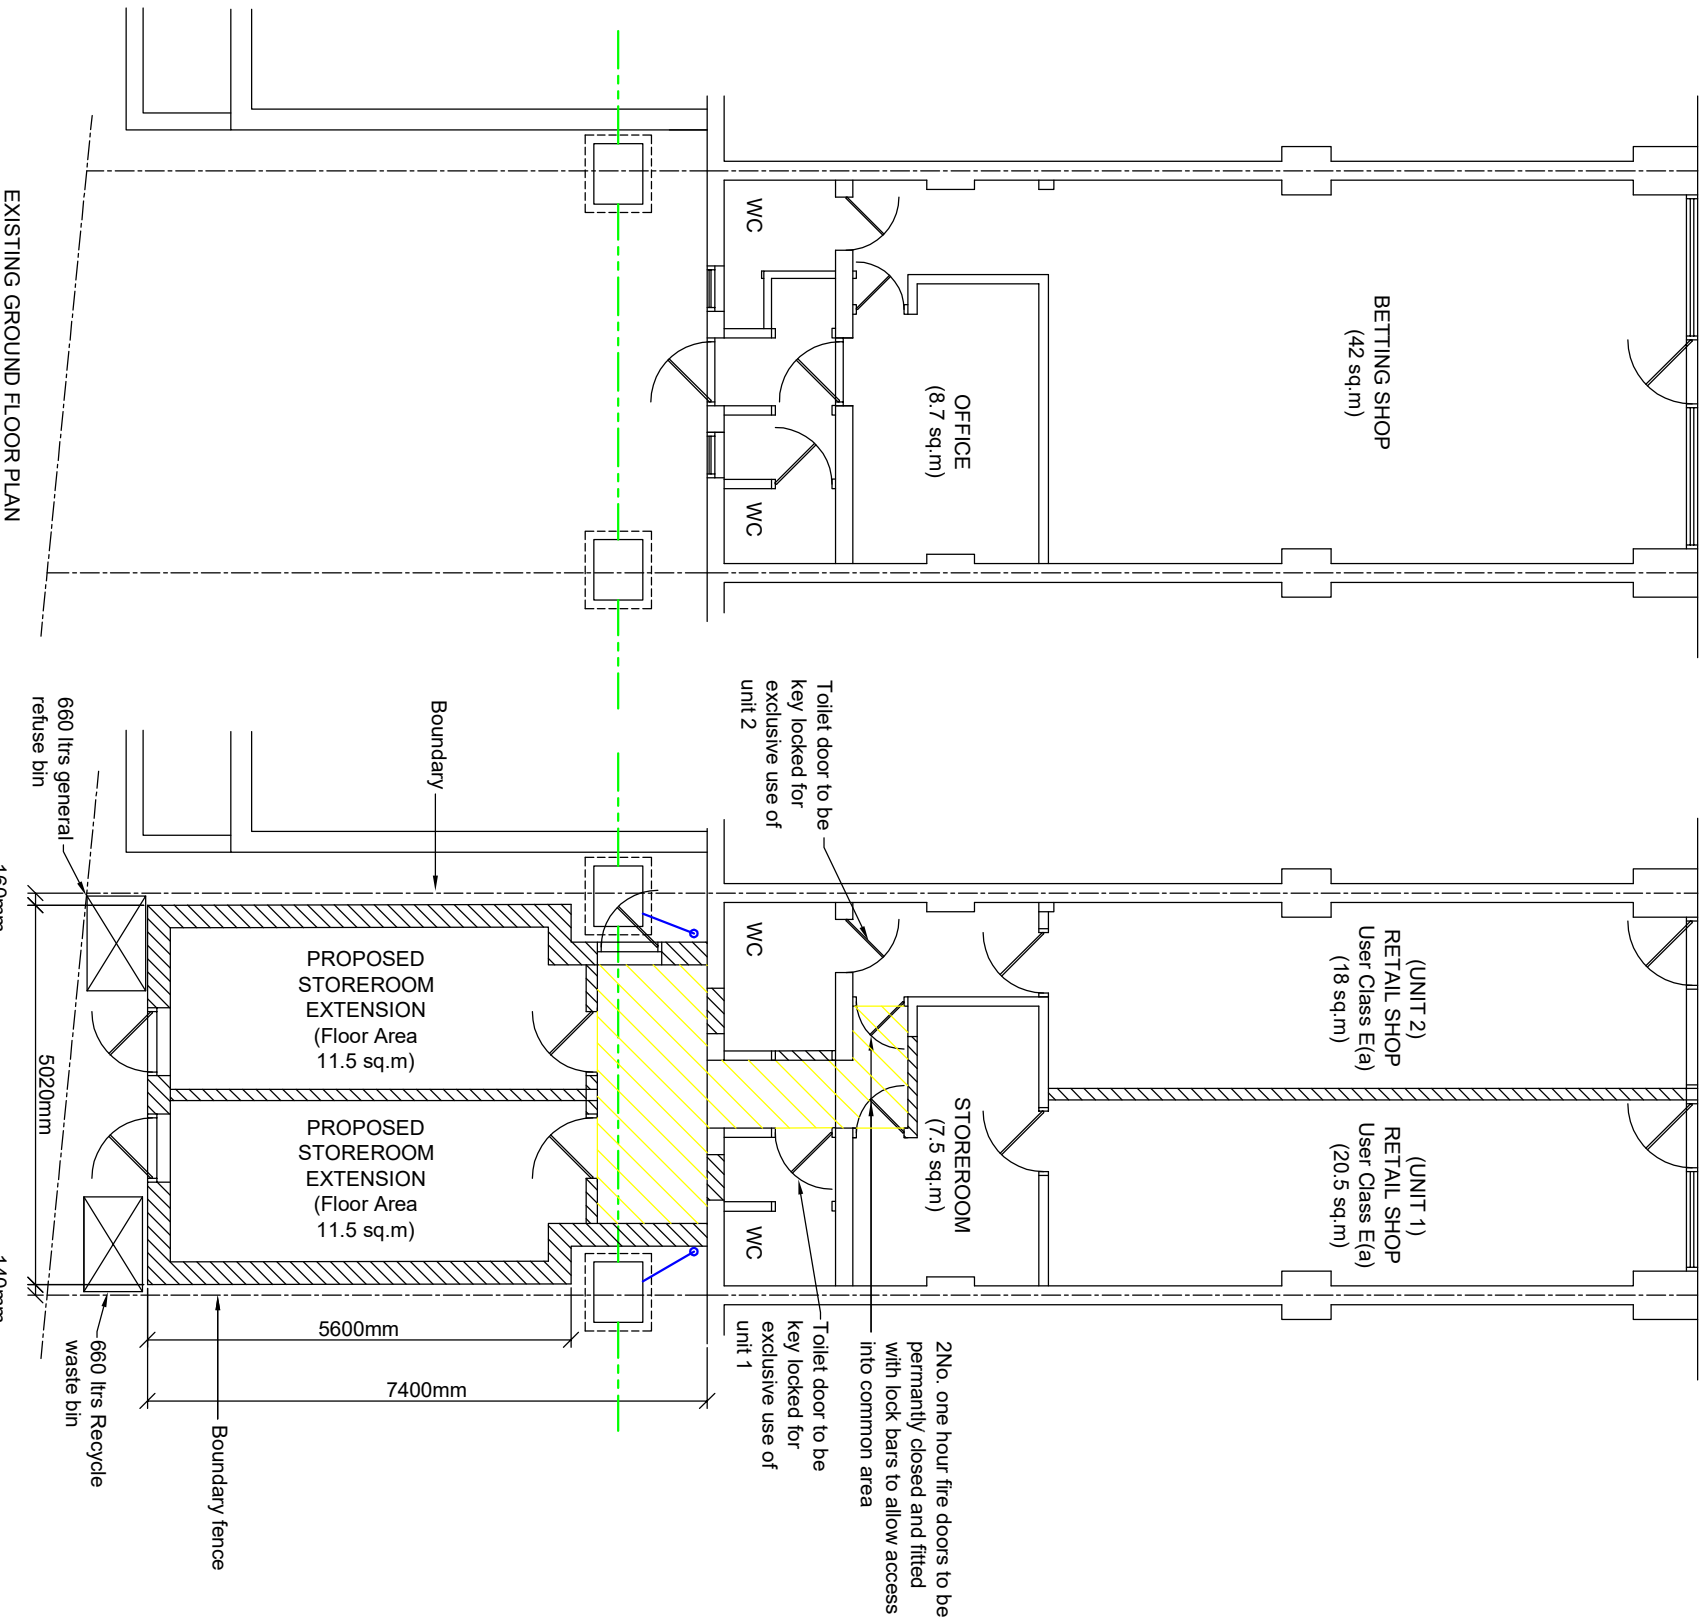


Yellow hatching indicating common area for units 1 and 2

External walls finished in sand/cement render.

All new external doors 800mm wide opening outwards and fitted with internal Panic Bars

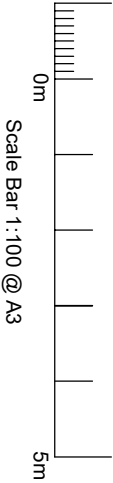

DRG: No AFZAL 04 (Sheet 1 of 4) - issue B

EXISTING & PROPOSED FLOOR PLANS & SECTION
AT 74 COLDHARBOUR LANE, HAYES, UB3 3ES

FOR AA1 PROPERTY