
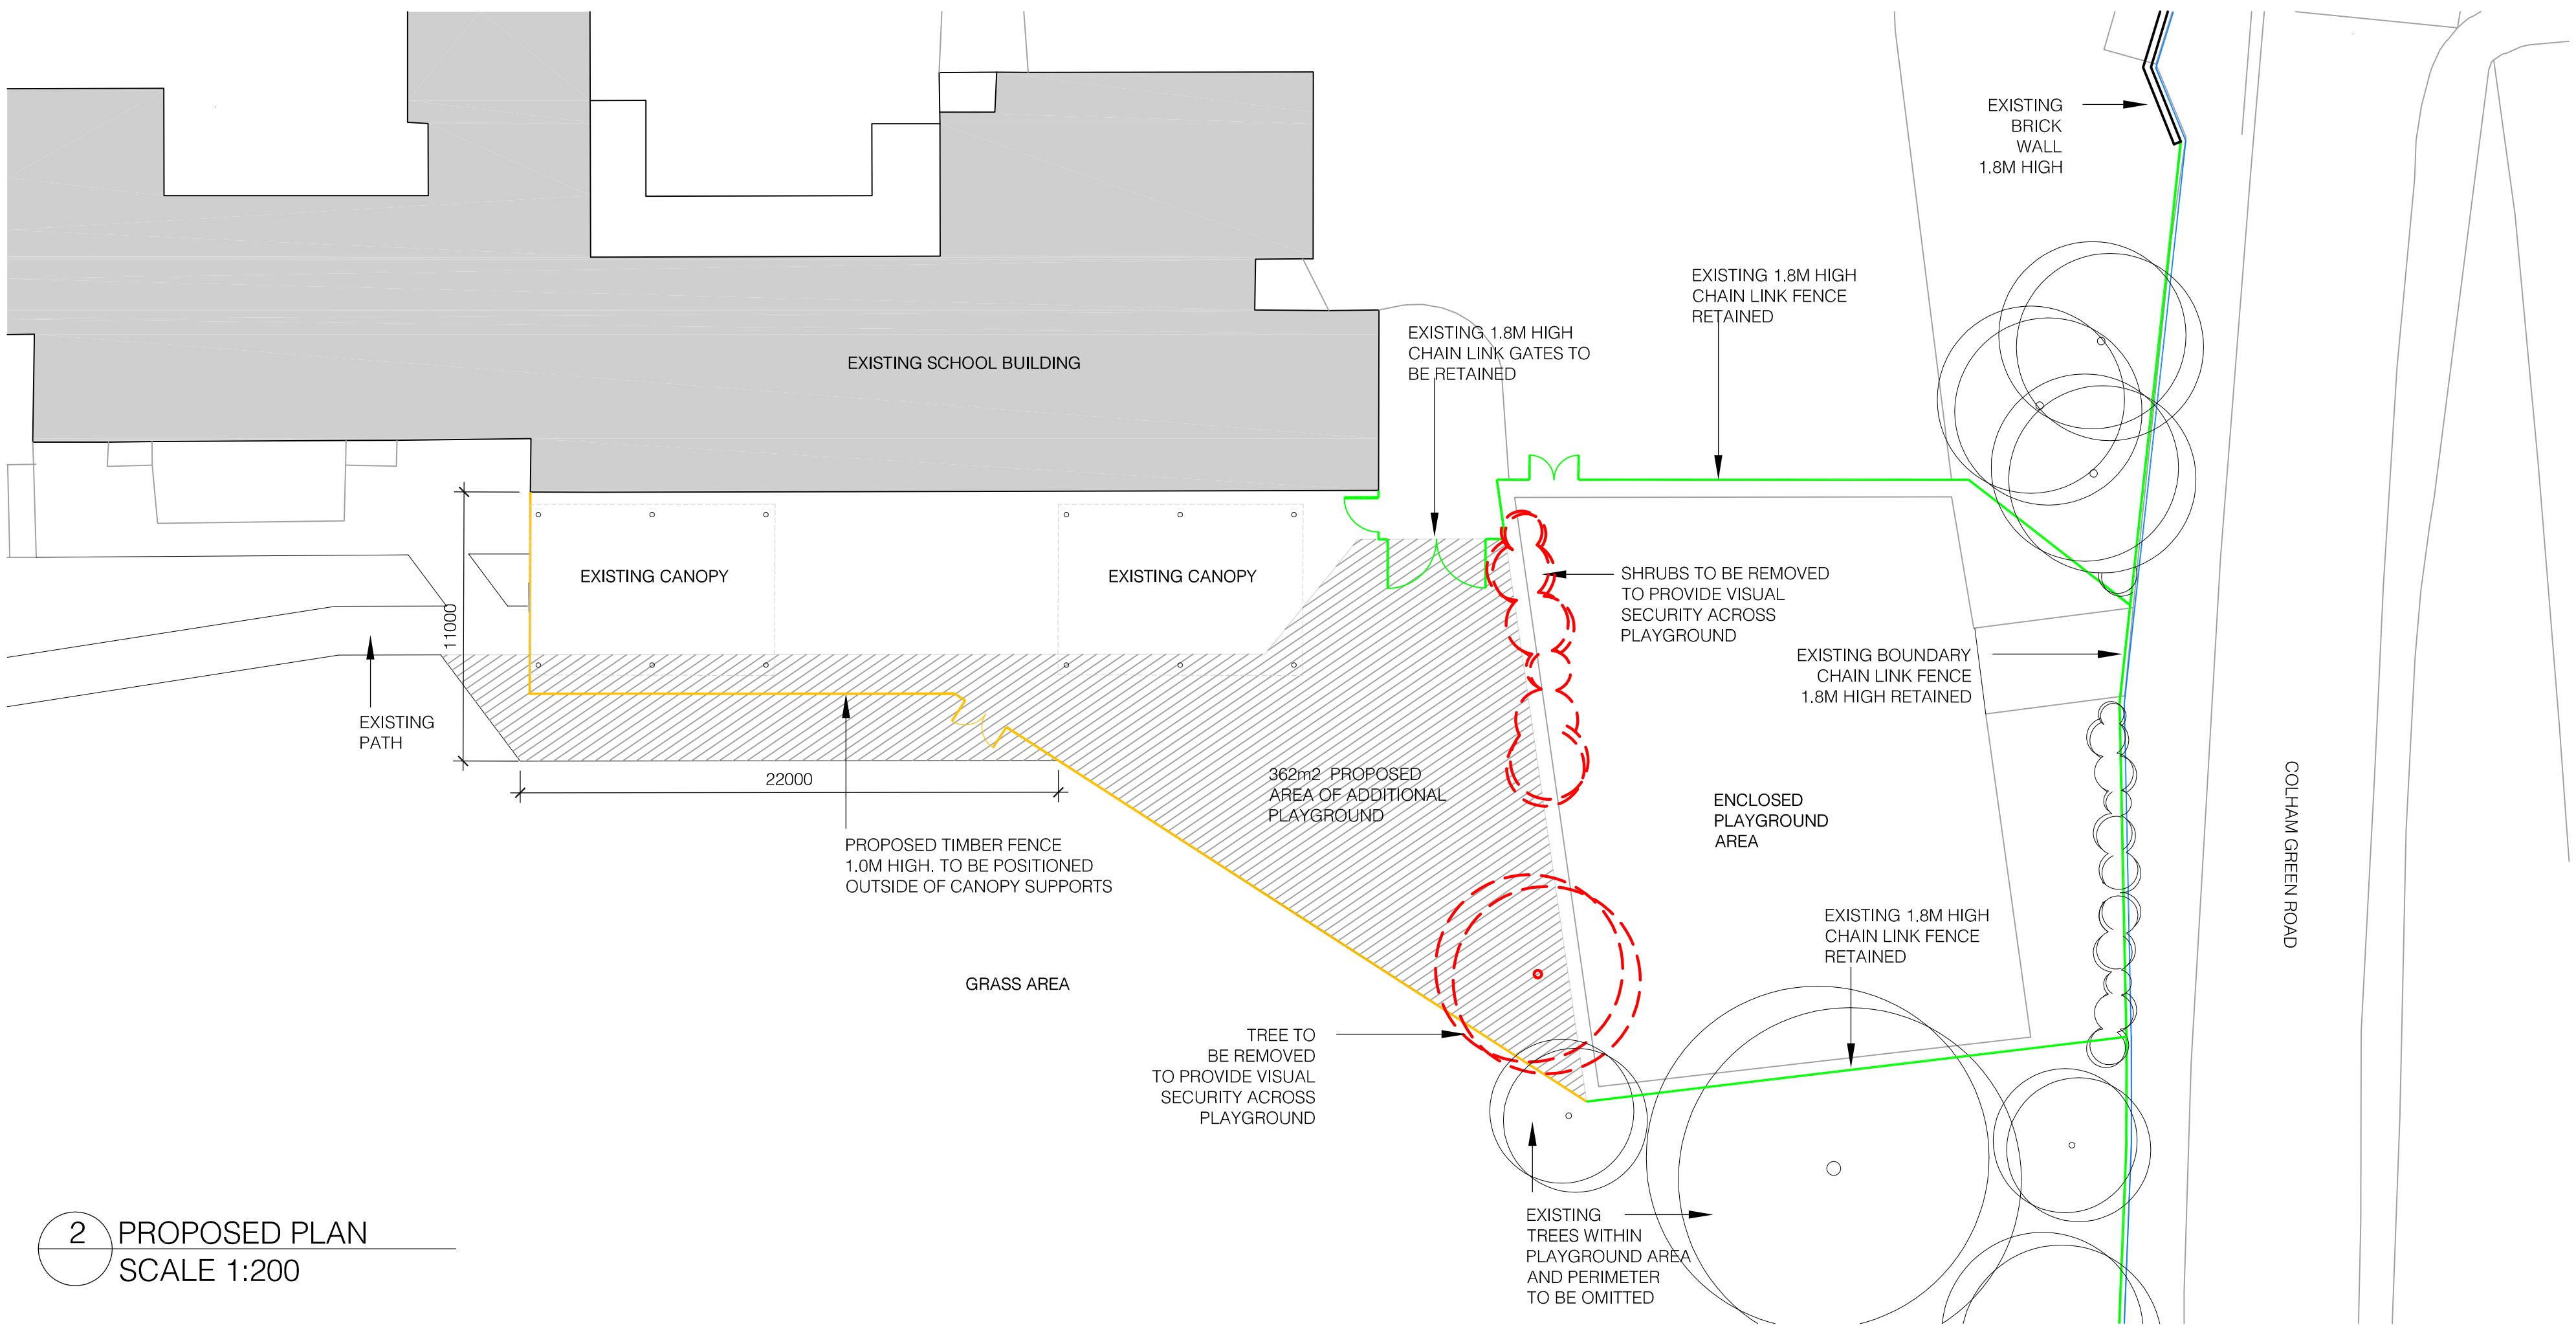


- General Notes
1. No dimensions to be scaled from this drawing
 2. All dimensions to be verified on site prior to commencement of works and any discrepancies shall be notified.
 3. All dimensions are in millimetres unless noted otherwise
 4. All drawings to be read in conjunction with all specs scope of works and schedules.
 5. All levels to relate to OSBM

- PROPERTY OWNED BY CLIENT
- EXISTING 1.8m HIGH CHAIN LINK FENCE TO BE RETAINED
- EXISTING 1.8m HIGH CHAIN LINK FENCE TO BE REMOVED
- PROPOSED 1.0m HIGH PALISADE TIMBER FENCE
- EXISTING 1.0m HIGH PALISADE TIMBER FENCE TO BE REMOVED
- PROPOSED ADDITIONAL TARMACED AREA

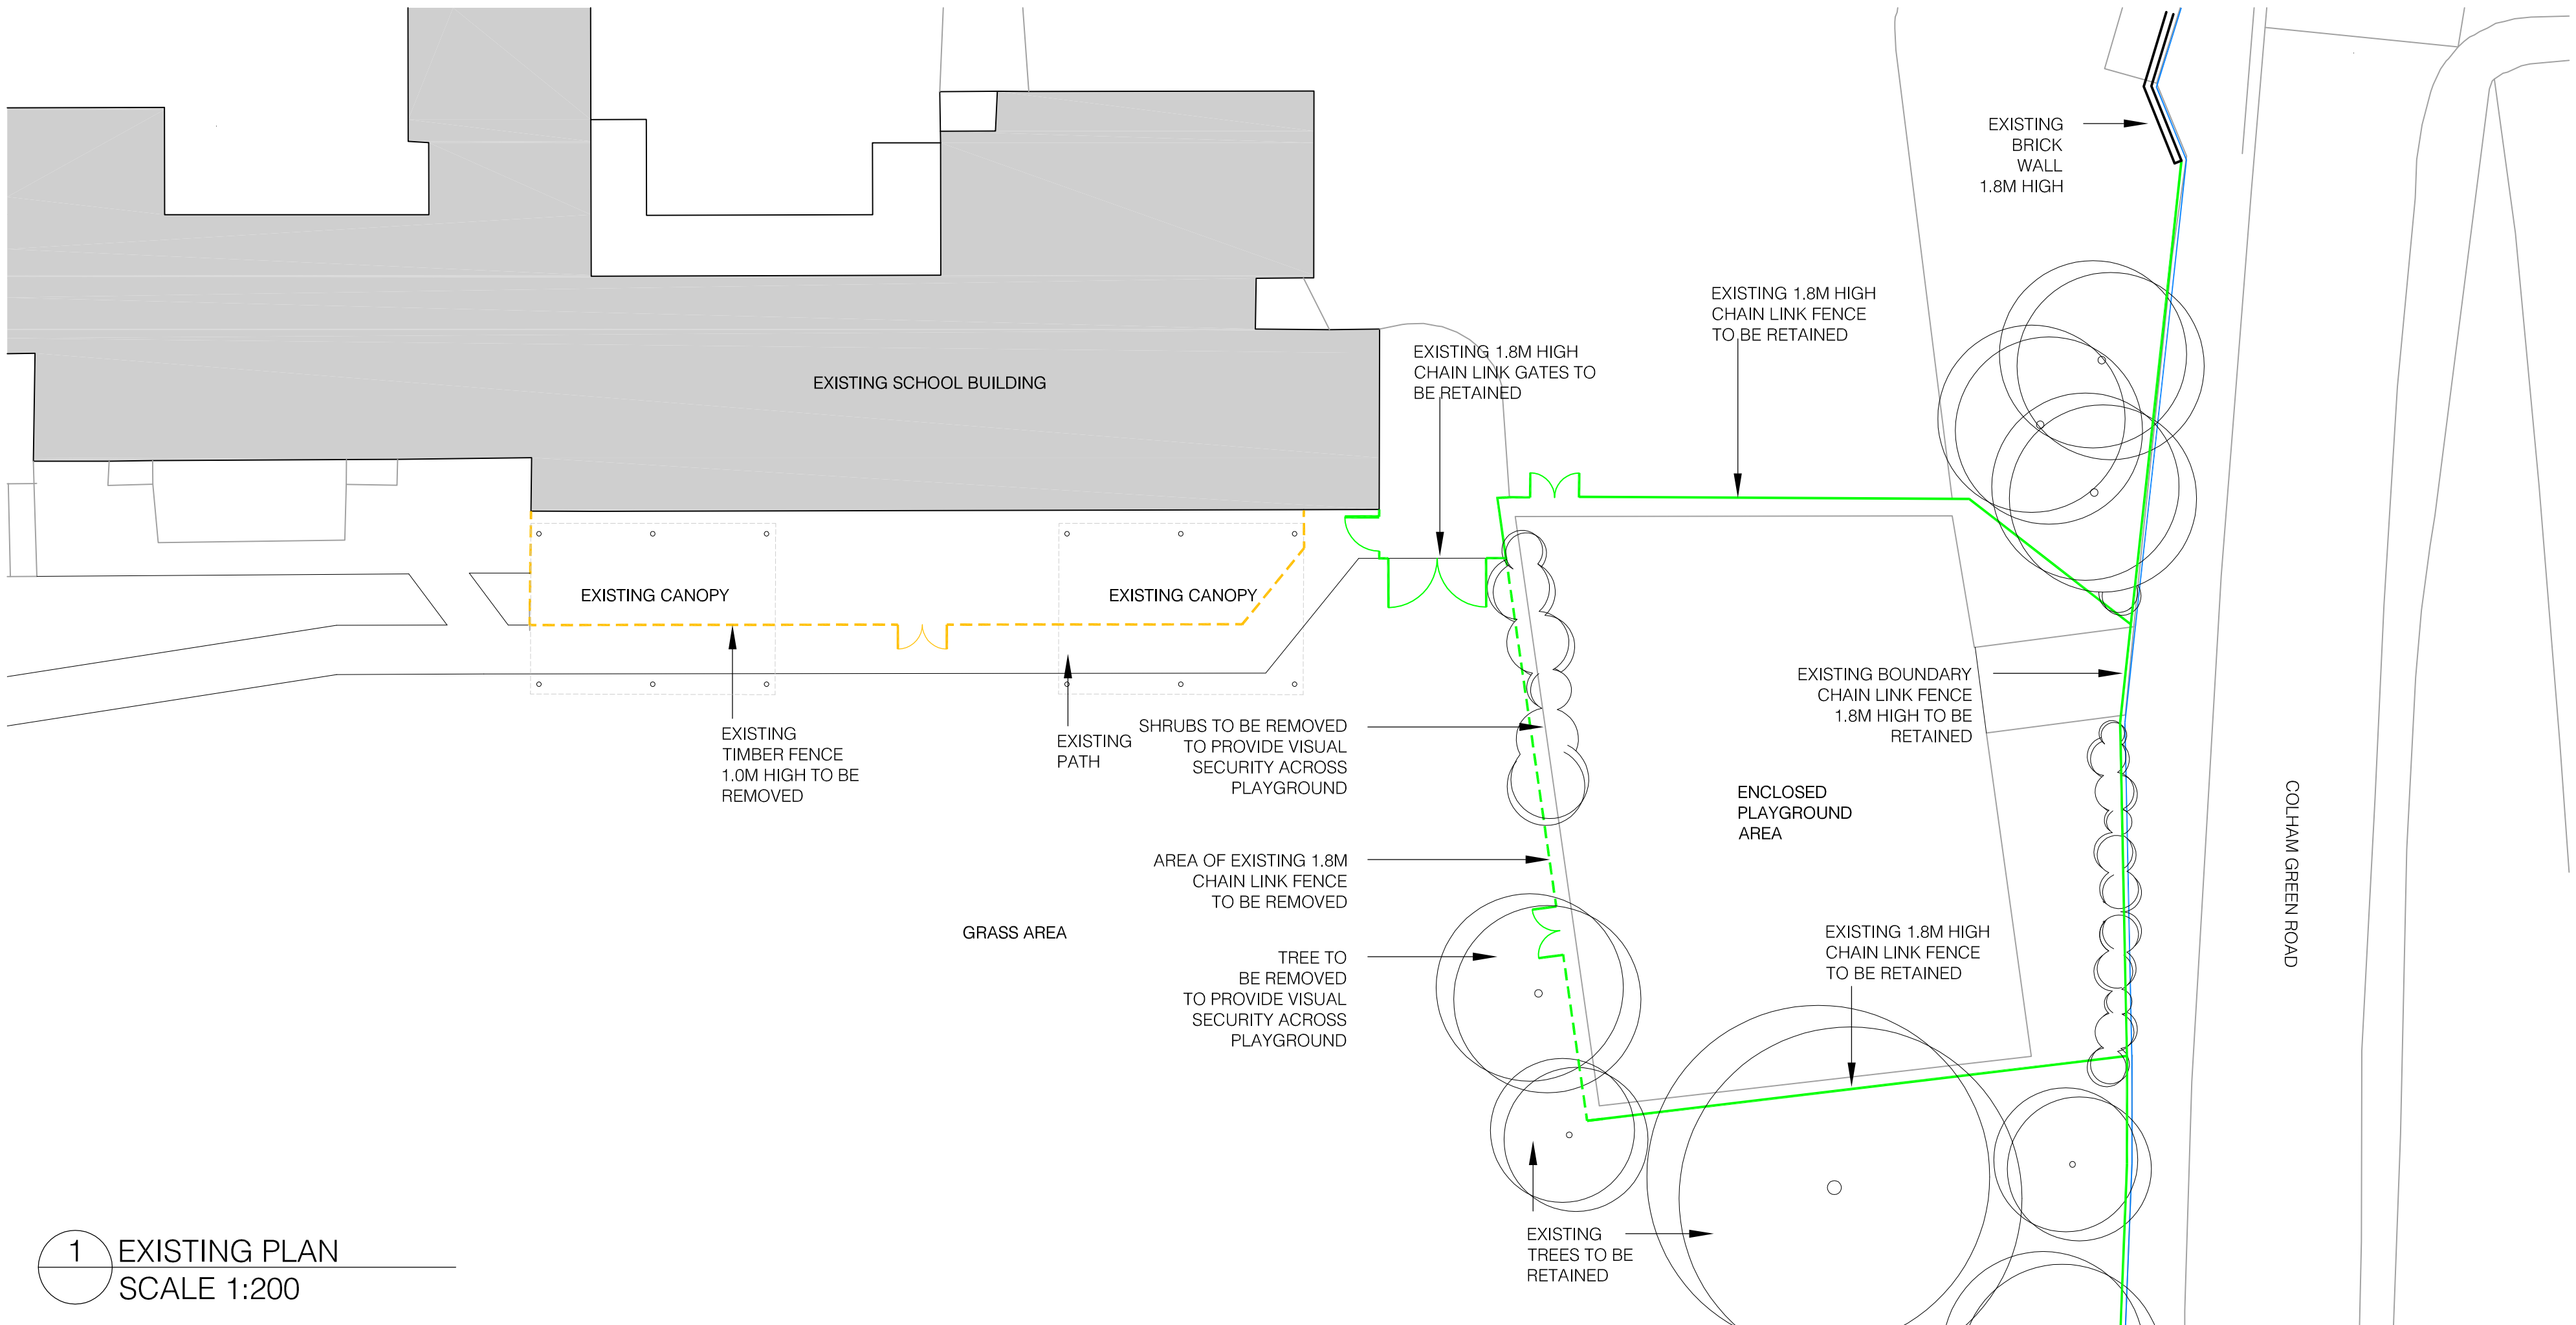

FOR PLANNING

Rev	Description	Date
05	Fence layout amended	07.02.14
04	FOR PLANNING	31.01.14
03	Vegetation included	07.01.14
02	Client comments implemented	06.01.14
01	For clients approval	08.11.13

Client
Colham Manor Primary School

NICK BAKER ARCHITECTS
2nd Floor, Lindley House
40-42 Charterhouse Street,
London EC1M 6LN
Tel: 020 7490 0644
Fax: 020 7490 0595
email: info@nickbakerarchitects.co.uk

Project
Colham Manor Primary School
Uxbridge, UB8 3PT

Drawing Title
Proposed Plan

job no	scale	date	drawing no	rev
1321	1:200 @ A1	08.11.13	P-002	05
drawn by NBA	checked by NBA			