

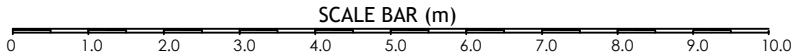
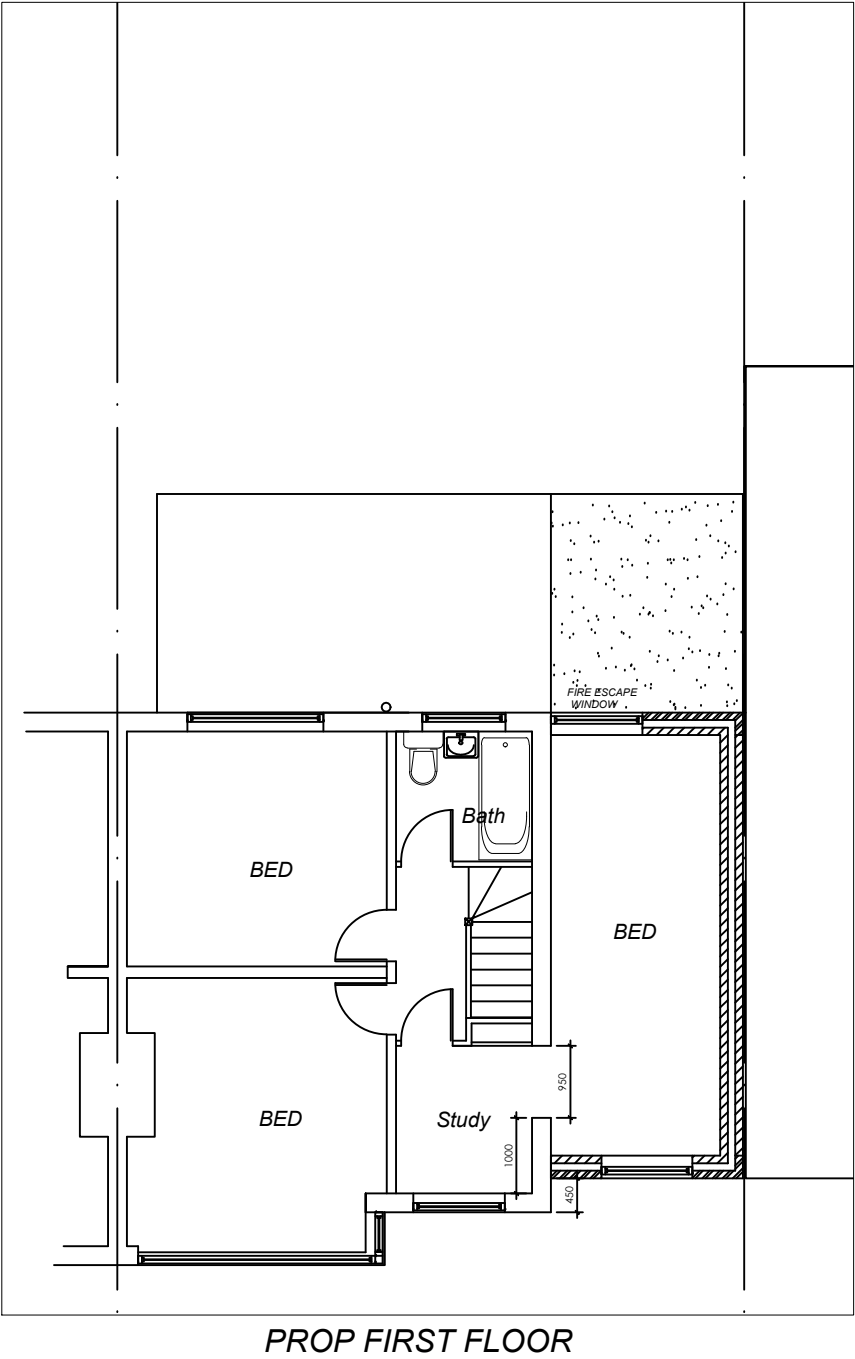


COPYRIGHT DO NOT SCALE FROM THIS DRAWING. CONTRACTOR MUST CONFIRM SITE DIMENSIONS BEFORE COMMENCEMENT OF WORK. THIS DRAWING OR DESIGN IS THE COPYRIGHT OF 'DESIGN 169' AND MAY NOT BE REPRODUCED WITHOUT WRITTEN CONSENT. CONTRACTOR RESPONSIBLE FOR CORRECT SETTING OUT ON SITE. ANY DISCREPANCIES TO BE NOTED TO THE DESIGNER IMMEDIATELY.		
MARKED	REVISION	DATE
A	CLIENT REVISION	09.01.21
B	PLANNING FINALISED	19.01.21

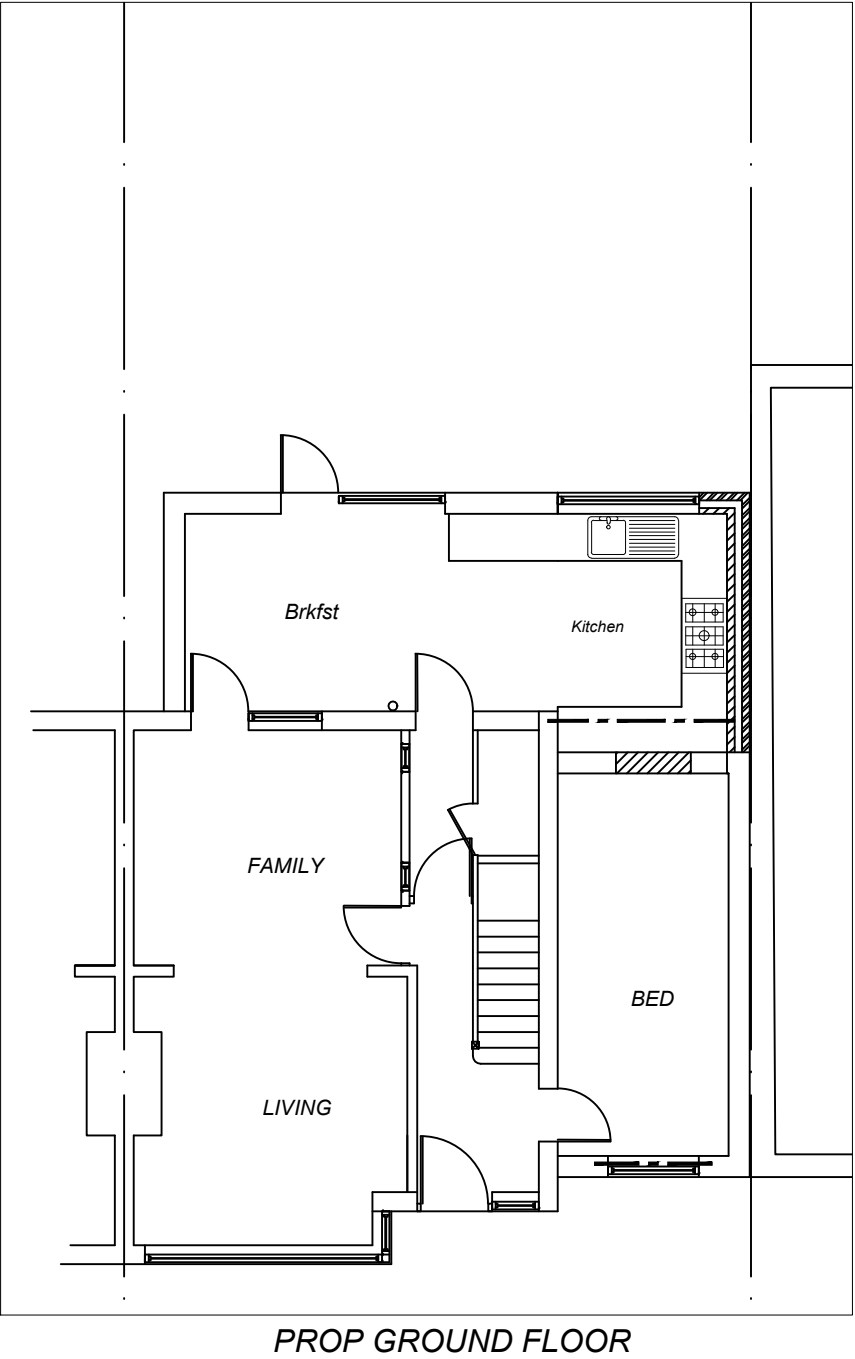

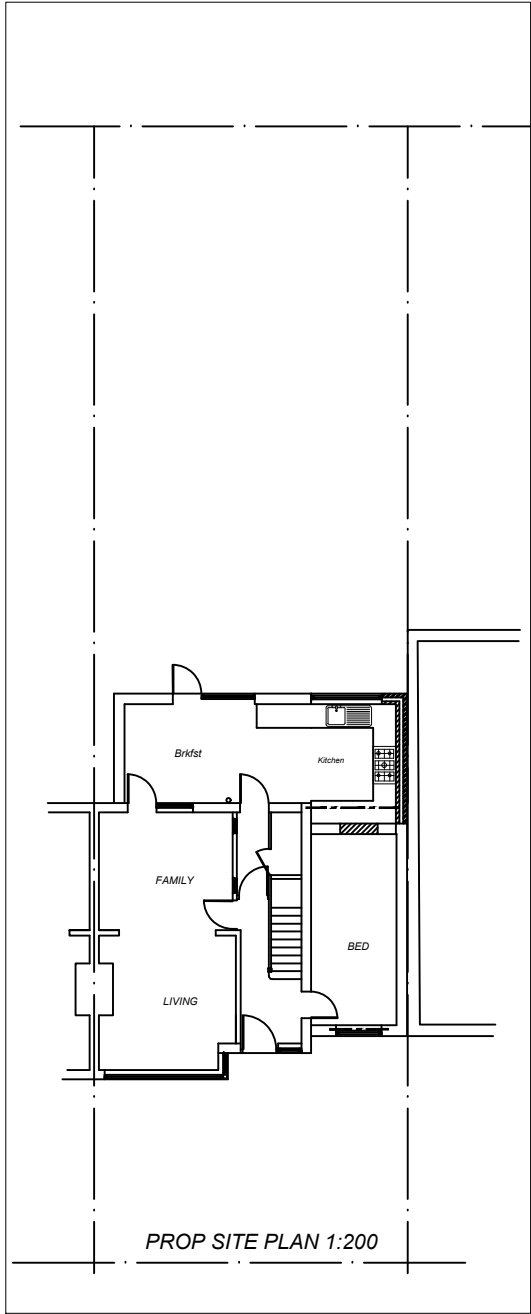

ARCHITECTURAL AND STRUCTURAL
DESIGN CONSULTANTS

169 TORBAY ROAD
HARROW
MIDDLESEX
HA2 9QF

TEL : 07843 828201

PROJECT:

**51 LYNHURST CRES
UXBRIDGE
UB10 9EG**

DRAWING TITLE:

**PROP'D GROUND
AND FIRST FLOOR
& SITE PLANS**

CHECKED: M KRAYEM	DATE: JUN 21
DRAWN: PARVINDER	SCALE: 1/100 1/200
DRAWING NUMBER:	
2117 / P / 40	

A3