


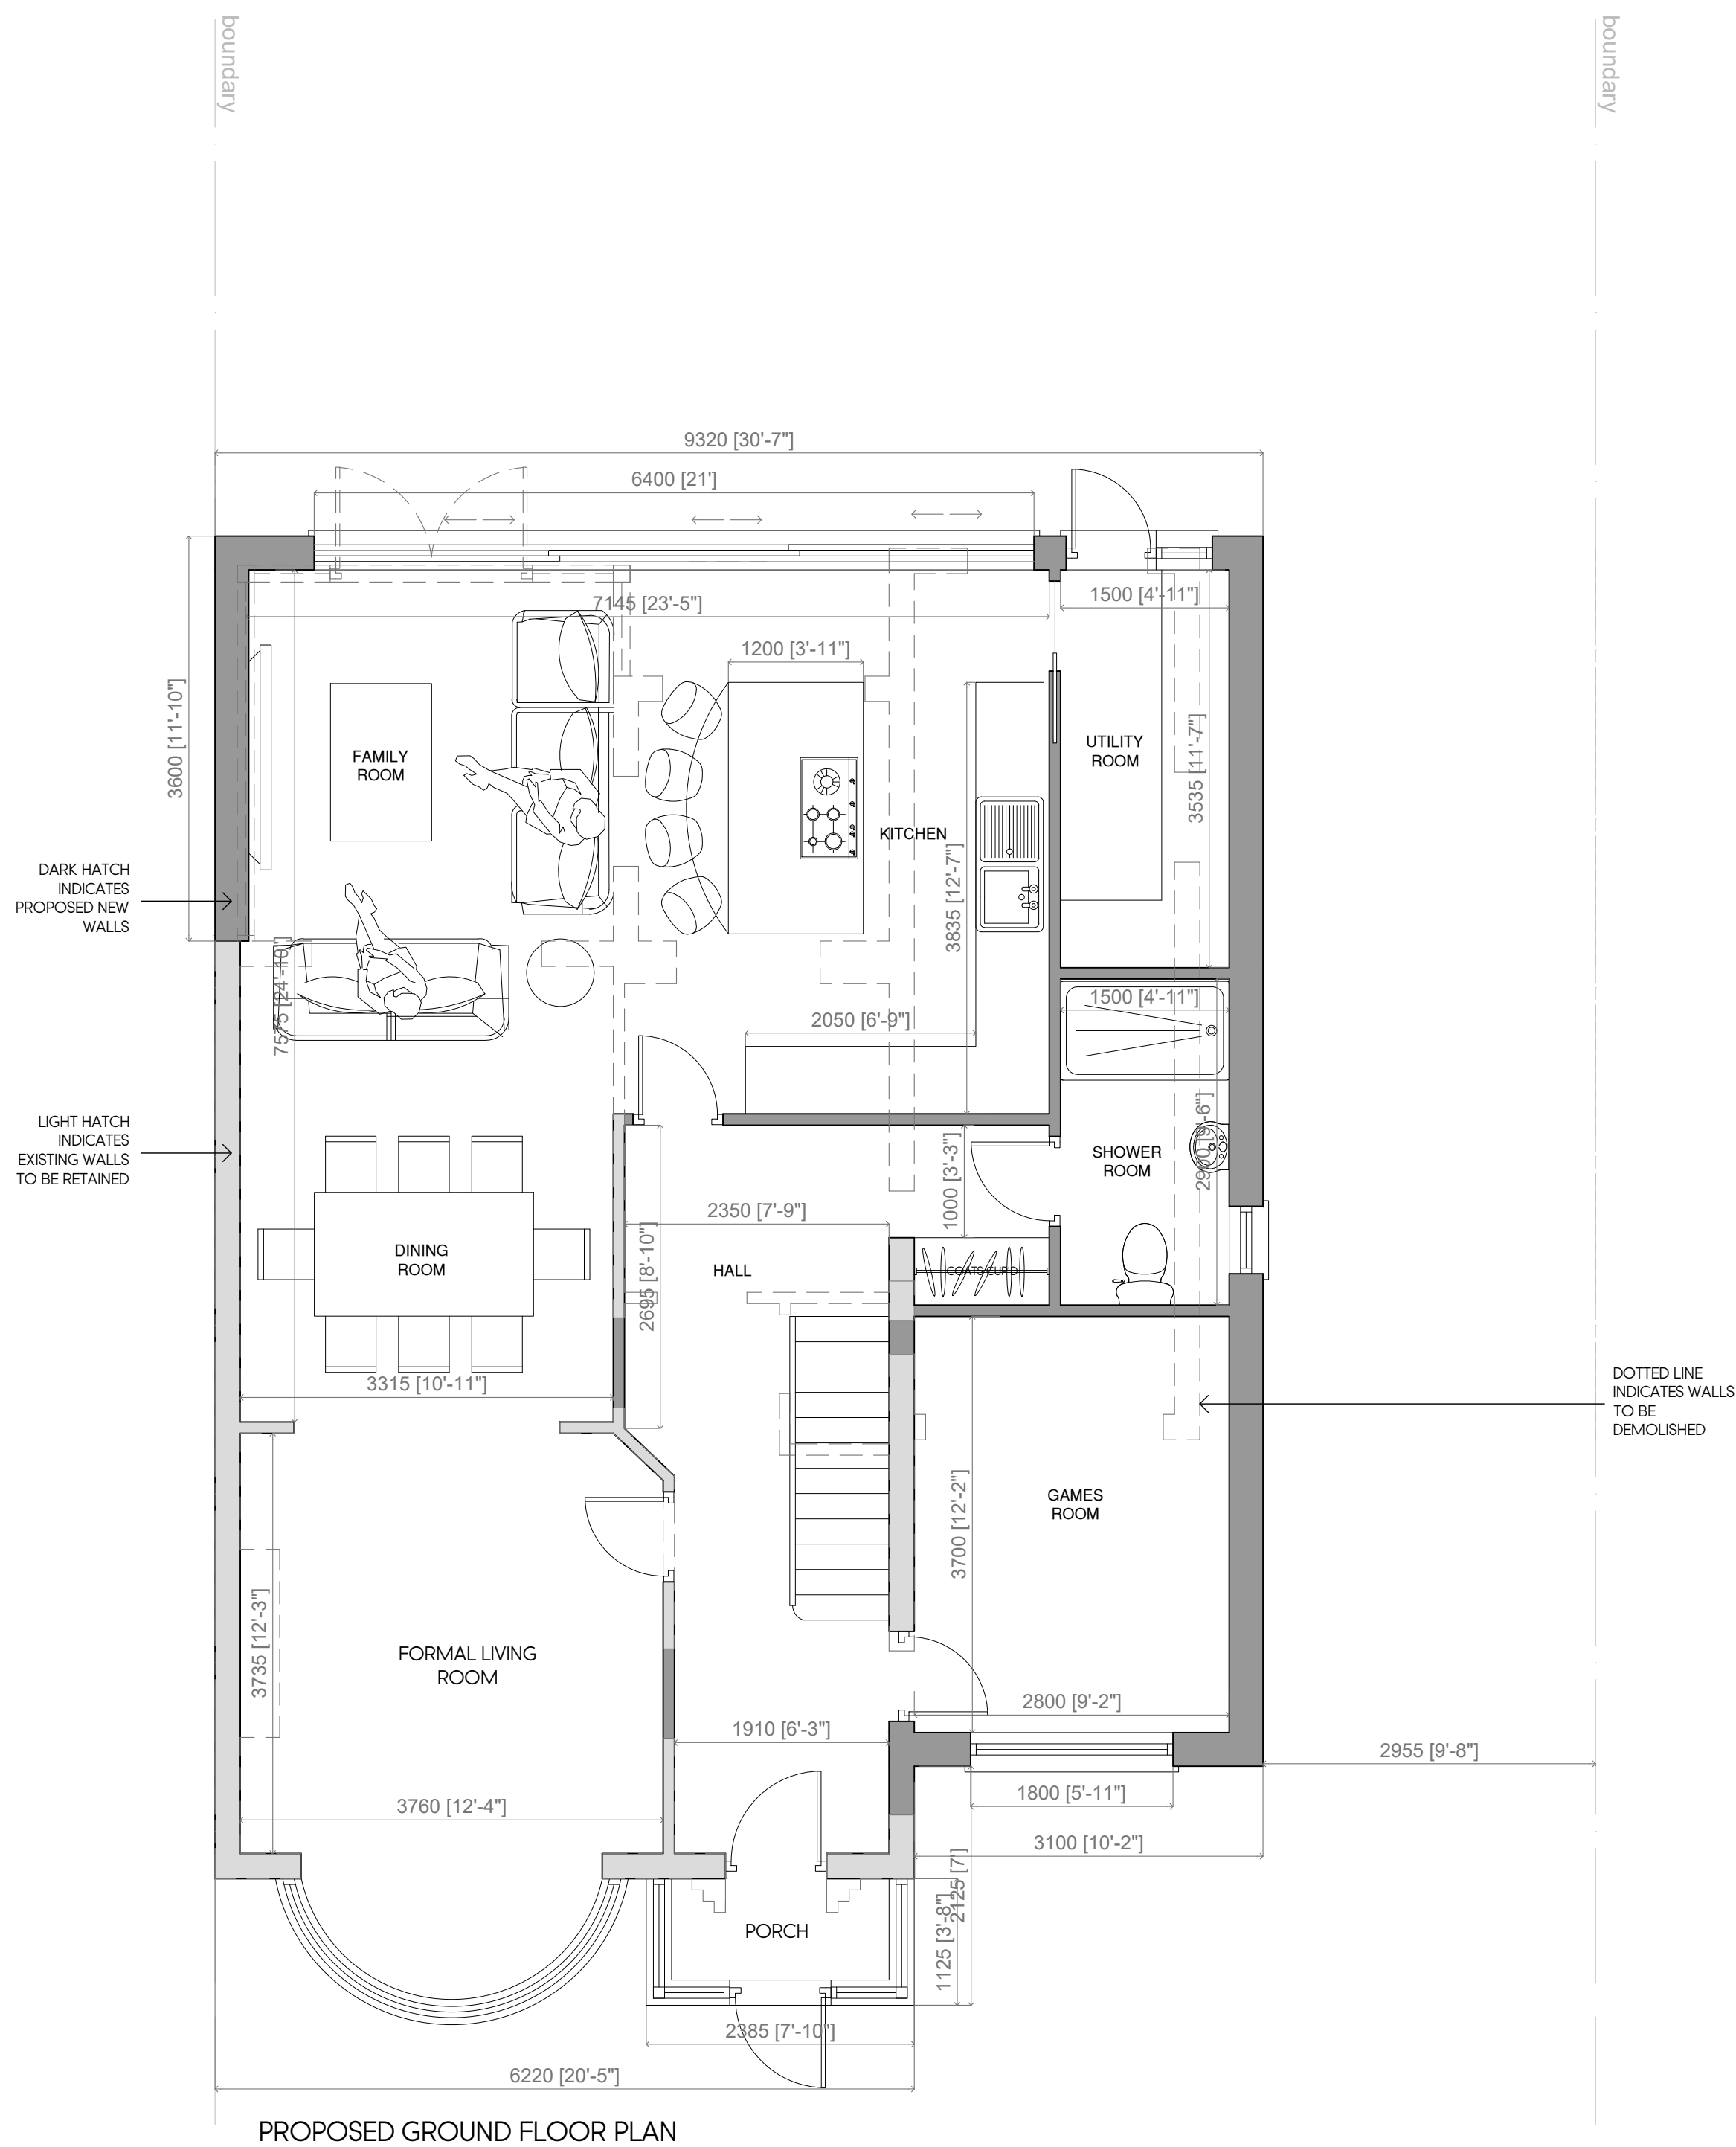

5285 [17'-4"]

1800 [5'-11"] 1000 [3'-3"]

2885 [9'-6"] 1700 [5'-7"]

3000 [9'-10"]

4735 [15'-6"]

2455 [8'-1"] 3605 [11'-10"]

4070 [13'-4"]

BEDROOM 3

3760 [12'-4"]

3715 [12'-2"]

BEDROOM 2

1910 [6'-3"] 2015 [6'-7"]

STUDY

1910 [6'-3"]

HALL

3285 [10'-9"]

1000 [3'-3"]

1700 [5'-7"]

BEDROOM 4

3800 [12'-6"]

2800 [9'-2"]

BATH ROOM

2800 [9'-6"]

EN-SUITE

2835 [9'-4"]

1700 [5'-7"]


1000 [3'-3"]

2955 [9'-8"]

3100 [10'-2"]

1800 [5'-11"]

1000 [3'-3"]

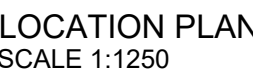MR P SINGH

PROPOSED GROUND AND FIRST FLOOR PLAN

//BR ARCHITECTURE

PLANNING ISSUE