



BOWLES & WYER

Harefield Hospital - Healing & Transplant Gardens
Precedents, Hard Materials and Furniture

PREPARED FOR

Rosie Pope & Catherine Perry

SERVICES

Design

PROJECT

2584

DATE

06.05.20






Meandering paths



Tree canopies and rustling leaves

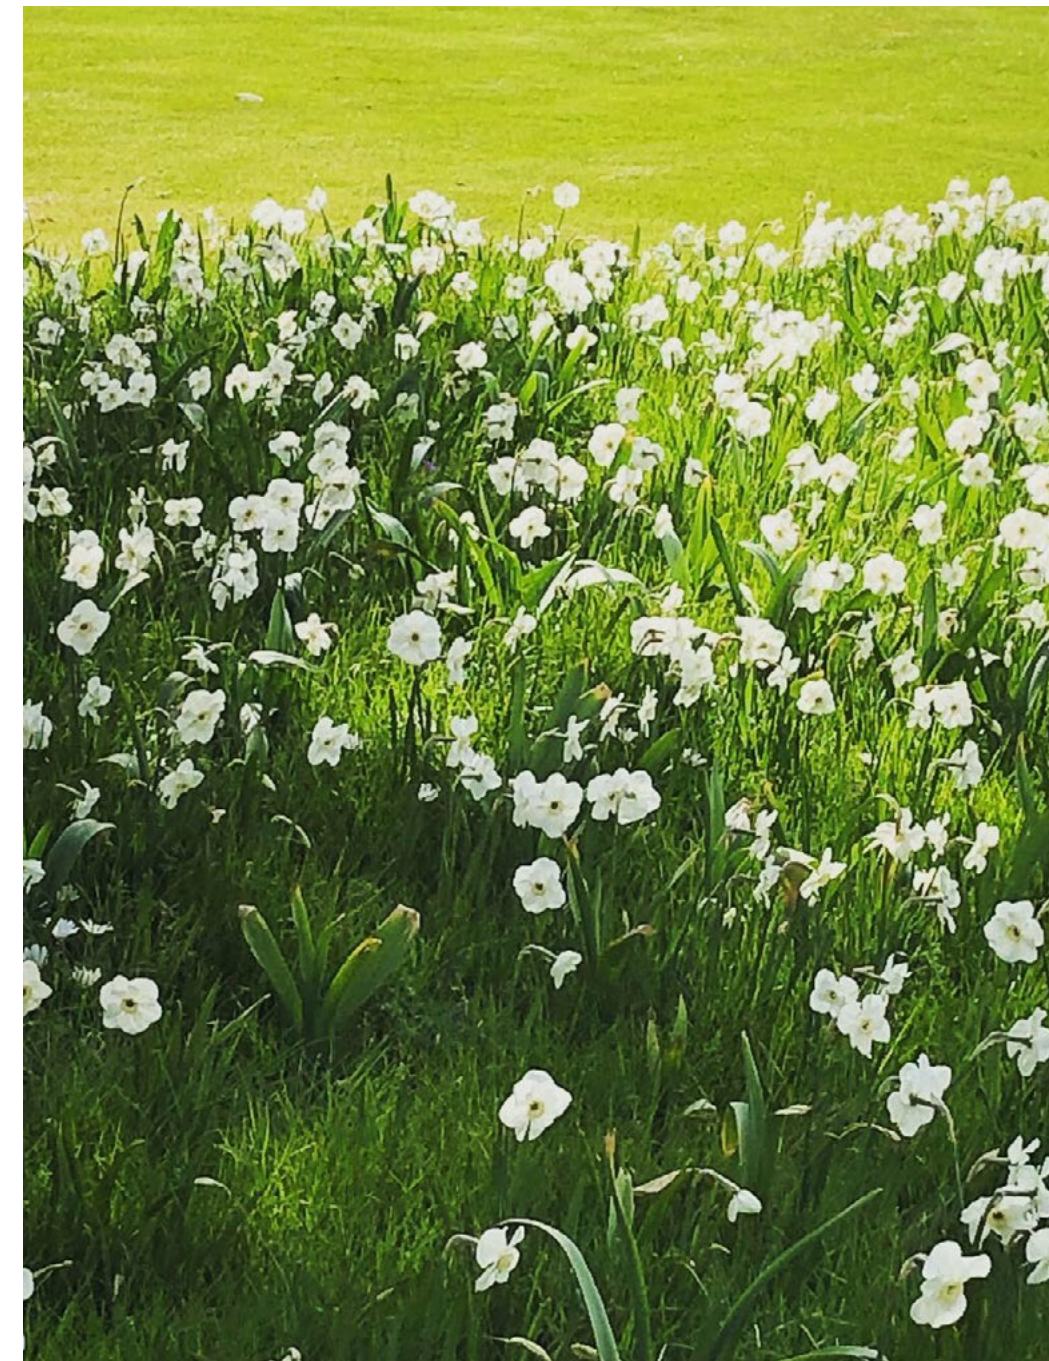

Seasonality and change


HAREFIELD HOSPITAL - **PRECEDENTS**

BOWLES & WYER



HAREFIELD HOSPITAL - **PRECEDENTS**

BOWLES & WYER

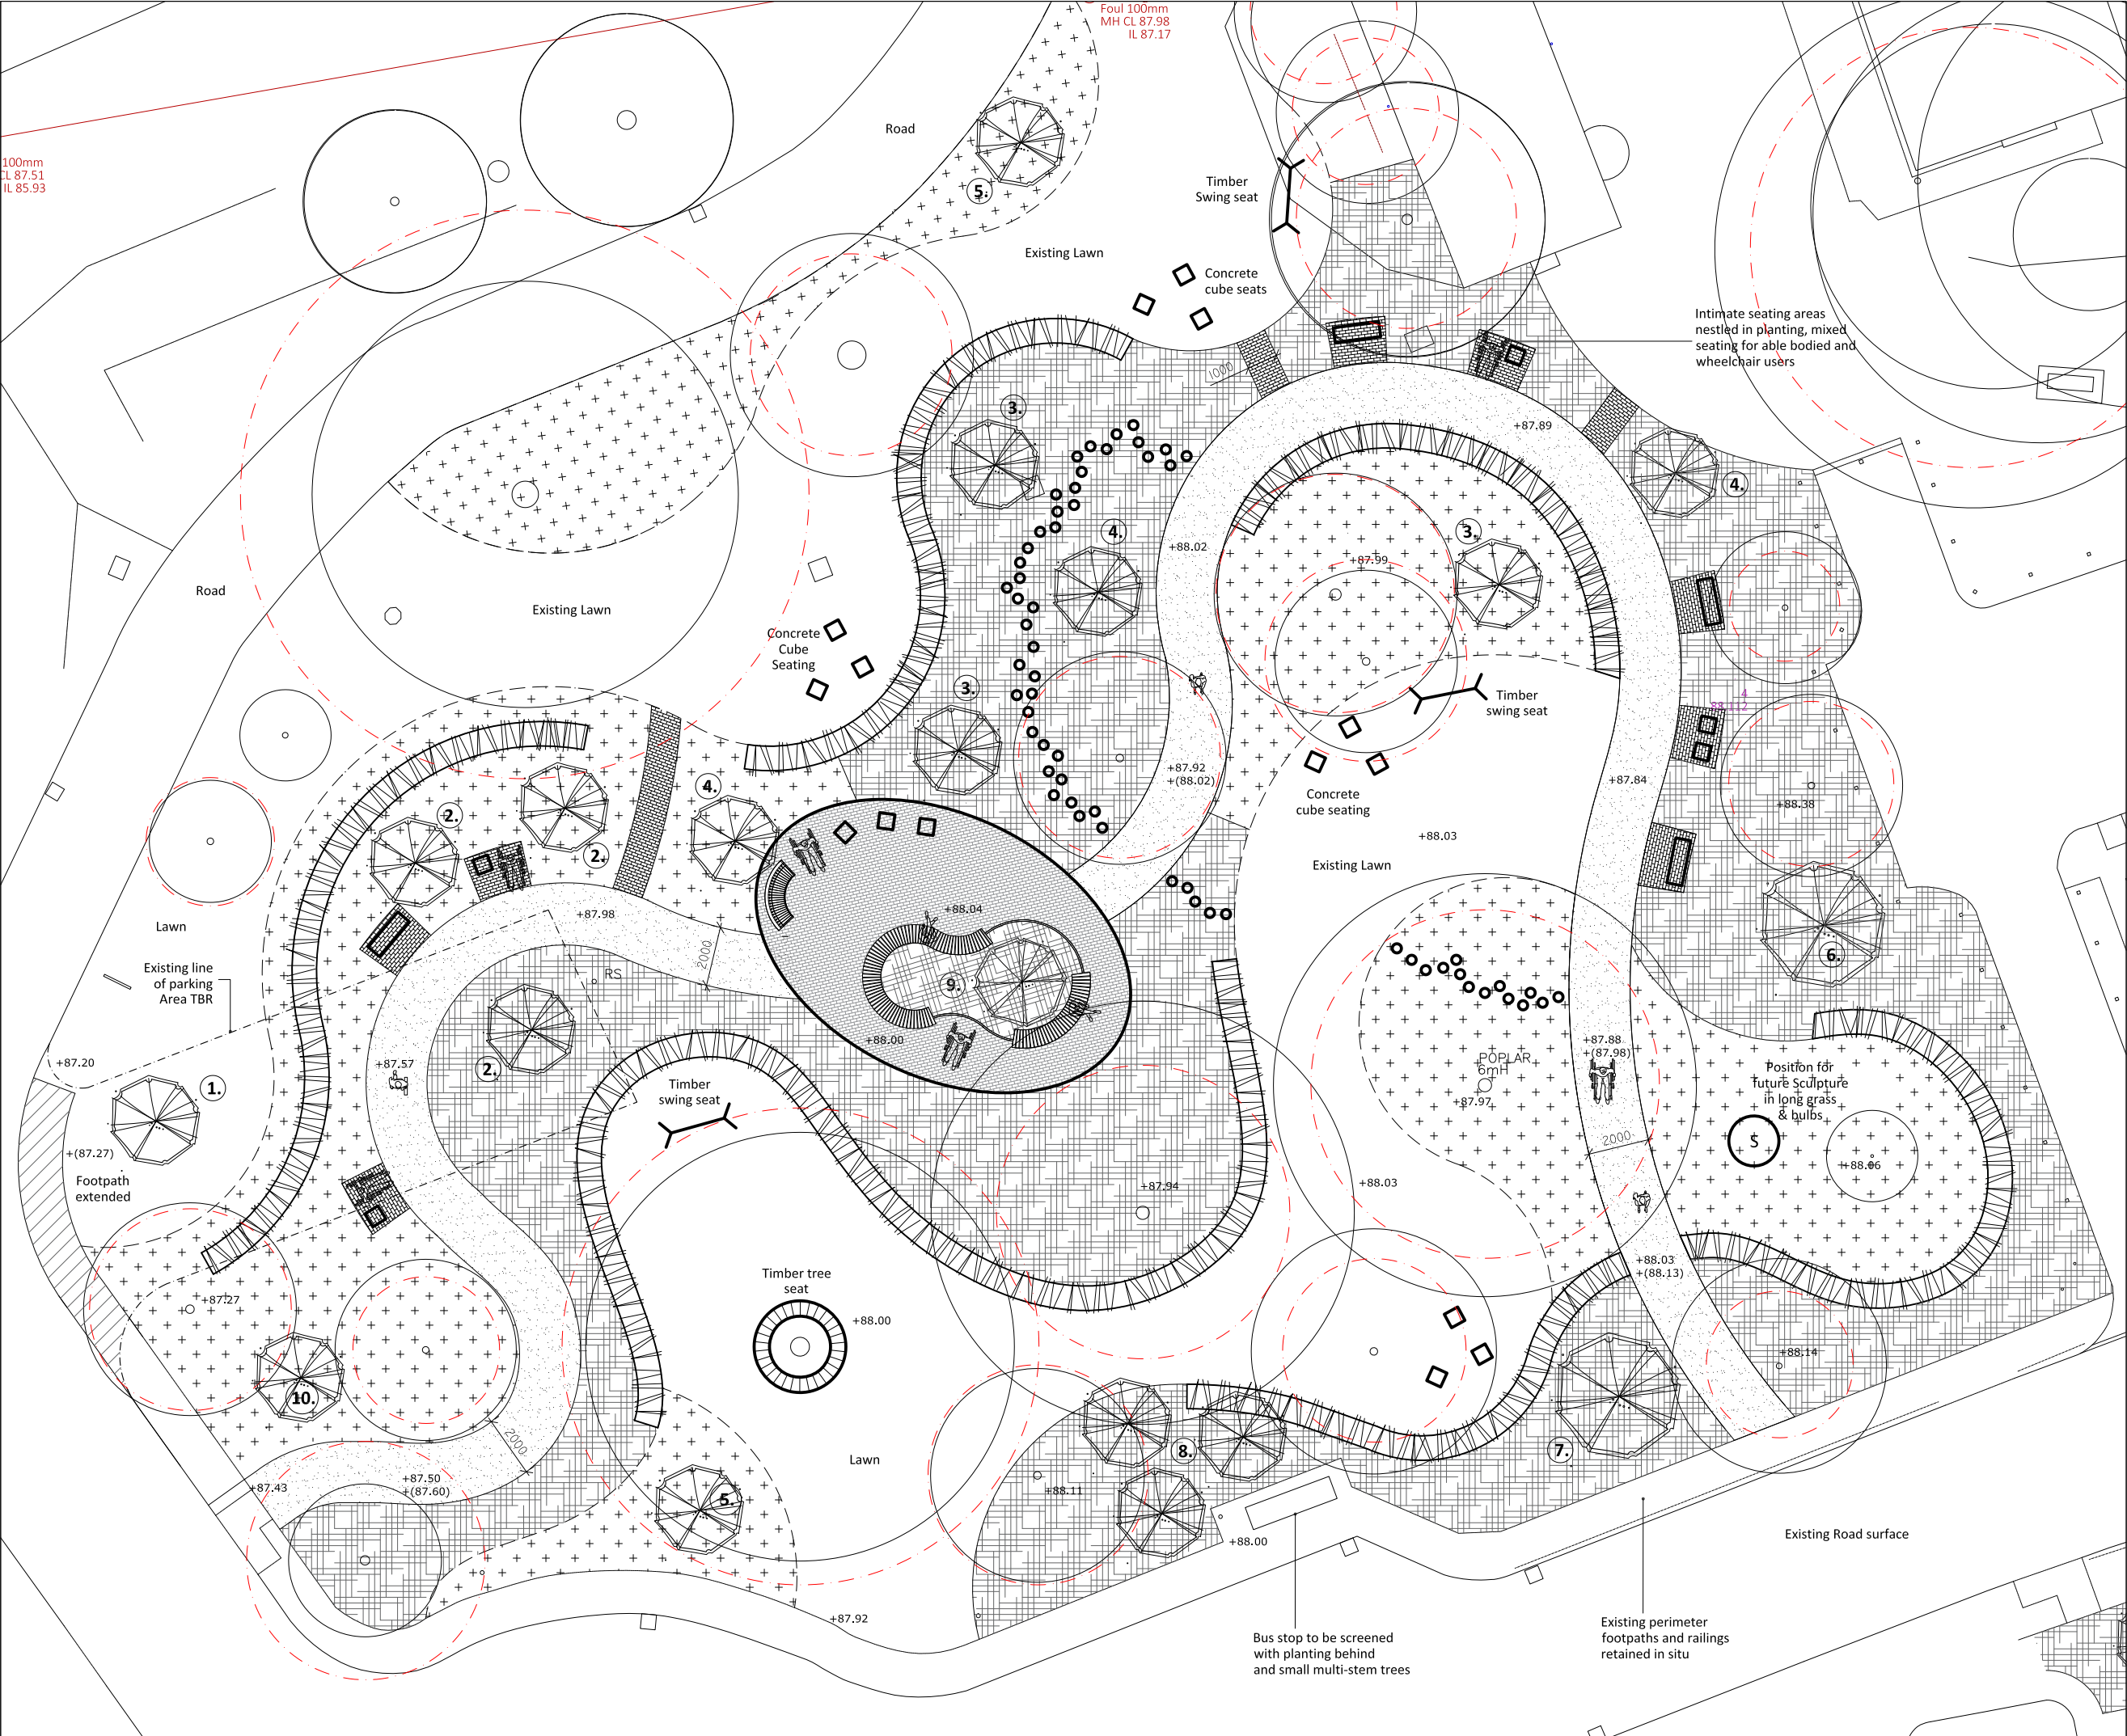

notes
1. Read in conjunction with all relevant Architects, Engineers & design team drawings & specifications
2. Any discrepancies must be drawn to the attention of the lead consultant in writing
3. All dimensions are in millimeters unless otherwise noted & are subject to checking on site prior to fabrication or ordering of materials
4. This drawing is the copyright of Bowles & Wyer (and other consultants where referenced)

key
Existing Trees
Existing trees to be retained
Red dashed line indicates RPAs
See arboricultural report for details and tree protection plans

New Tree
1. *Fagus asplenifolia* Fthd
2. *Parrotia persica* 'Vanessa' m/s
3. *Amelanchier lamarkii* m/s
4. *Cornus kousa chinensis* m/s
5. *Koeleruteria paniculata*
6. *Sorbus aria* 'Lutescens'
7. *Liquidamber styraciflua* Worplesden
8. *Crataegus prunifolia splendens* m/s pruned up
9. *Prunus x incam* Okame
10. *Hamamelis x intermedia* Pallida

New Hedging
Sweeping hedging of varying heights to provide subtle screening and containment of planting and seating areas

Planting
Generous beds of mixed decorative planting including ornamental grasses for movement, flowering perennials and shrub planting

Unown grass and bulbs
Long areas of grass left to grow longer and to create a natural soft edge to the garden. A mix of Narcissus, Fritillaria, Galanthus, Camassia and Alliums

Permeable Pavers
Smooth and level areas of brick pavers to break up surface materials and provide mixed use seating areas

Vande Moortel Sanded Anthracite pavers - Septima A 215x52x70 mm (LxWxH)

Central Seating Area
Large flexible central seating area with fixed curved bench seating and raised corten steel planter by Streetlife NL

Free standing Gaze Burvill Oak bench to opposite side & concrete cubes

Permeable Resin Bound Gravel
Smooth resin bound gravel footpaths snaking their way towards the central seating areas. No-dig cell web construction through rooting zones of existing trees. Edged with steel.

Stepping pads
Weaving through planting for a fun interactive route for young children - made from concrete or timber with antislip surface set at differing heights


+88.00 = Existing levels shown out of brackets
+(88.05) = Proposed levels shown in brackets

J	04.05.20	JS	-	Updated to tree survey RPAs
H	20.04.20	JS	JL	Updated to suit KND Survey
G	17.03.19	JS	JL	Updated for planning
F	10.12.19	JS	JL	Central benches updated
E	30.07.19	AP	JL	Layout updated to match survey
D	07.05.19	JS	JL	tree species added, centre changed
C	11.03.19	JS	JL	updated to client feedback & costs
B	14.02.19	JS	JL	updated to client feedback
A	04.01.18	JS	JL	seating areas adjusted
Orig	09.12.18	JS	JL	n/a
rev	date	by	chk	notes

BOWLES & WYER
5 Williams Court, Tunnel Way, Pistone, Nr. Leighton Buzzard, LU7 9GJ
Tel: 01296 662439 Fax: 01296 663959 Email: admin@bowleswyer.co.uk

project title		
Harefield Hospital		
drawing		
Landscape Masterplan - Main Garden		
job number	drawing number	north
2584	2584-11-01	
status	PLANNING	

scale 1:100@A1
0 1000mm 5000mm 10000mm

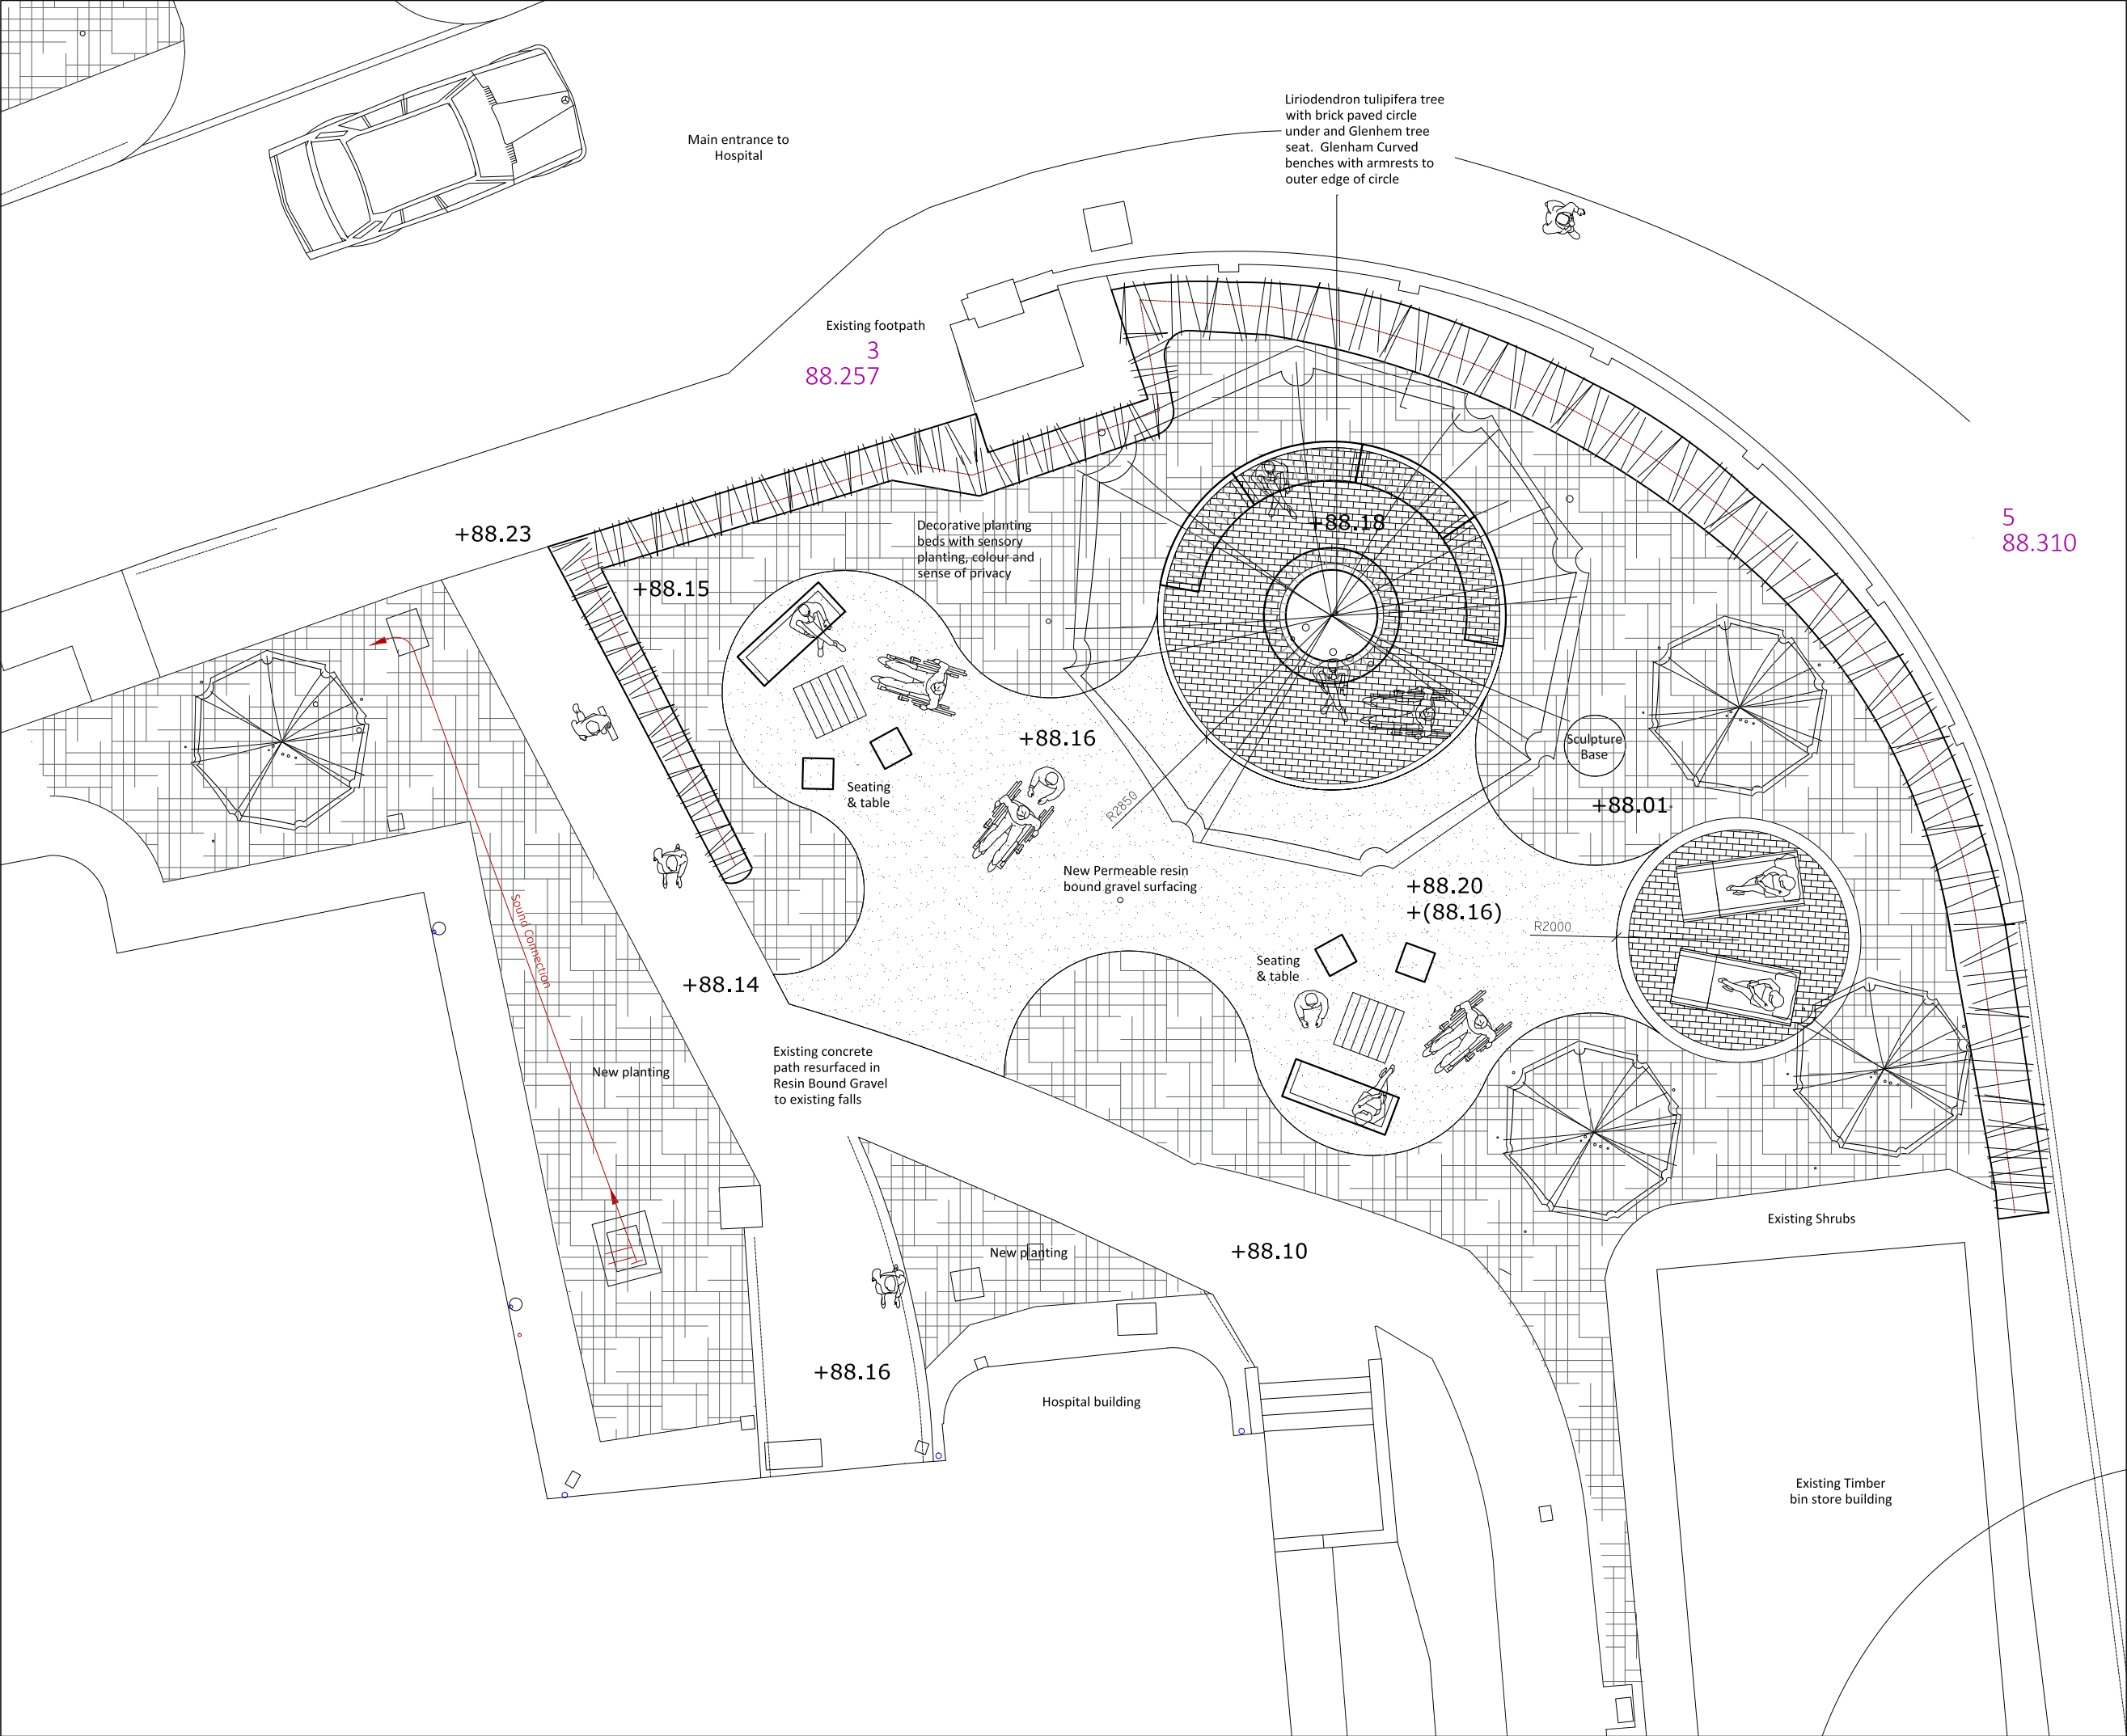

notes

1. Read in conjunction with all relevant Architects, Engineers & design team drawings & specifications
2. Any discrepancies must be drawn to the attention of the lead consultant in writing
3. All dimensions are in millimeters unless otherwise noted & are subject to checking on site prior to fabrication or ordering of materials
4. This drawing is the copyright of Bowles & Wyer (and other consultants where referenced)

key

New Large Tree & Seating
Large focal point tree e.g. Liriodendron tulipifera to allow patients to sit underneath the canopy and appreciate the rustling leaves and seasonal change. Benches by Barlow Tyrie with tree seat and curved Glenham benches

New Ornamental Trees
New ornamental trees predominantly multistem species See planting plans for details

New Boundary hedging
New Beech hedge to provide privacy from road adjacent. Hedging to match top of existing railing height

New Decorative Planting
New mixed planting with shrubs drifts of grasses and perennials. Sensory plants to be used to stimulate patients

Bench seating
Locations shown for bench seating with backs and arm rests Other space is left open to allow for Wheelchairs and ward beds

Bed area
Flexible space for beds to be pulled into and nestle amongst the planting. Brick pavers by Vande Moortel to be permeable construction

Resin Bound Gravel
A smooth level and permeable surface for patients, visitors and staff to navigate, edged with steel. The surface will be broken up in some areas with brick pavers as necessary

Vande Moortel Pavers
Clay pavers to break up expanse of resin bound gravel and to denote key seating areas within the garden Permeable construction

F	20.04.20	JS	-	updated to KND Survey
E	17.03.19	JS	-	updated for planning
D	30.07.19	AP	JS	Layout updated to suit survey
C	18.03.19	JS	JL	Geometry adjusted and seating
B	12.03.19	JS	JL	updated following initial presentation
A	18.12.18	JS	JL	updated following initial presentation
Orig	09.12.18	JS	JL	n/a
rev	date	by	chk	notes

BOWLES & WYER
5 Williams Court, Tunnel Way, Pristone, Nr. Leighton Buzzard, LU7 9GJ
Tel: 01296 662439 Fax: 01296 663959 Email: admin@bowleswyer.co.uk

project title
Harefield Hospital

drawing
Transplant Garden


job number 2584	drawing number 2584-11-02	north
status PLANNING		

scale 1:50@A1

0 500mm 2500mm 5000mm



Vande Moortel Antracite pavers detailed shot

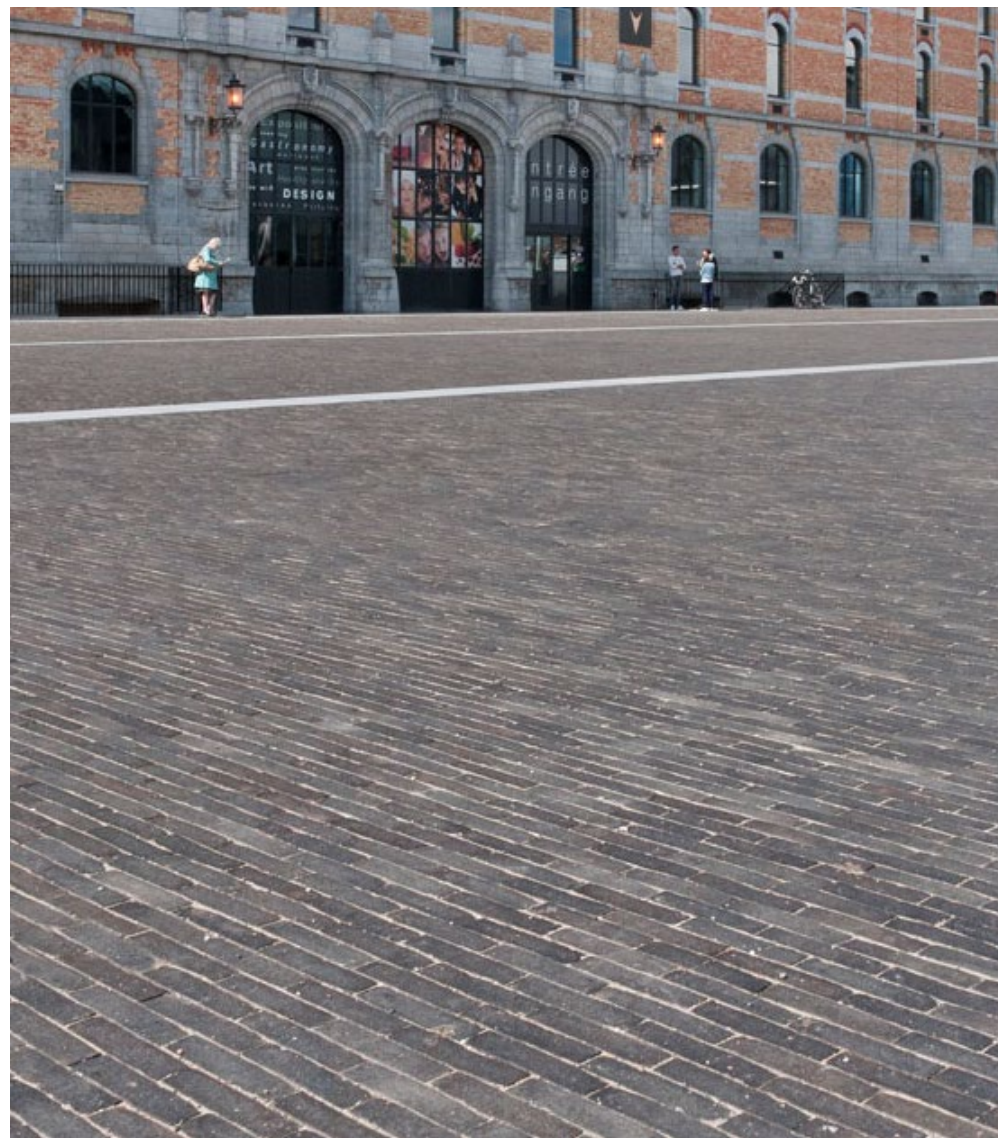

Vande Moortel Pavers overview shot




Typical resin bound gravel sample section

HAREFIELD HOSPITAL - **HARD LANDSCAPE MATERIALS**

BOWLES & WYER



Gaze Burvill bench already purchased by Harefield Hospital B1690X Broadwalk Seat - Radius 1.6/0.9m - 90o, no arms
Proposed for central seating area in the Healing Garden

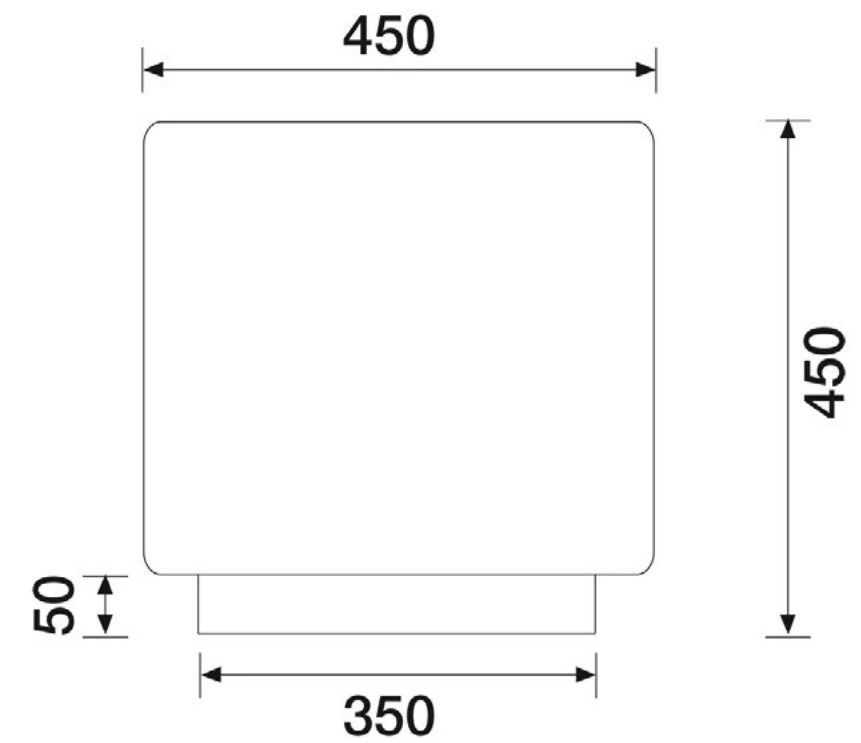

Boxap concrete cube seating for informal seating spaces

HAREFIELD HOSPITAL - **GAZE BURVILL BENCH & CONCRETE CUBES**

BOWLES & WYER



HAREFIELD HOSPITAL - **FURNITURE** - BARLOW TYRIE GLENHAM RANGE


BOWLES & WYER



HAREFIELD HOSPITAL - **HEALING GARDEN** - SWING SEAT RHS SERENITY



BOWLES & WYER

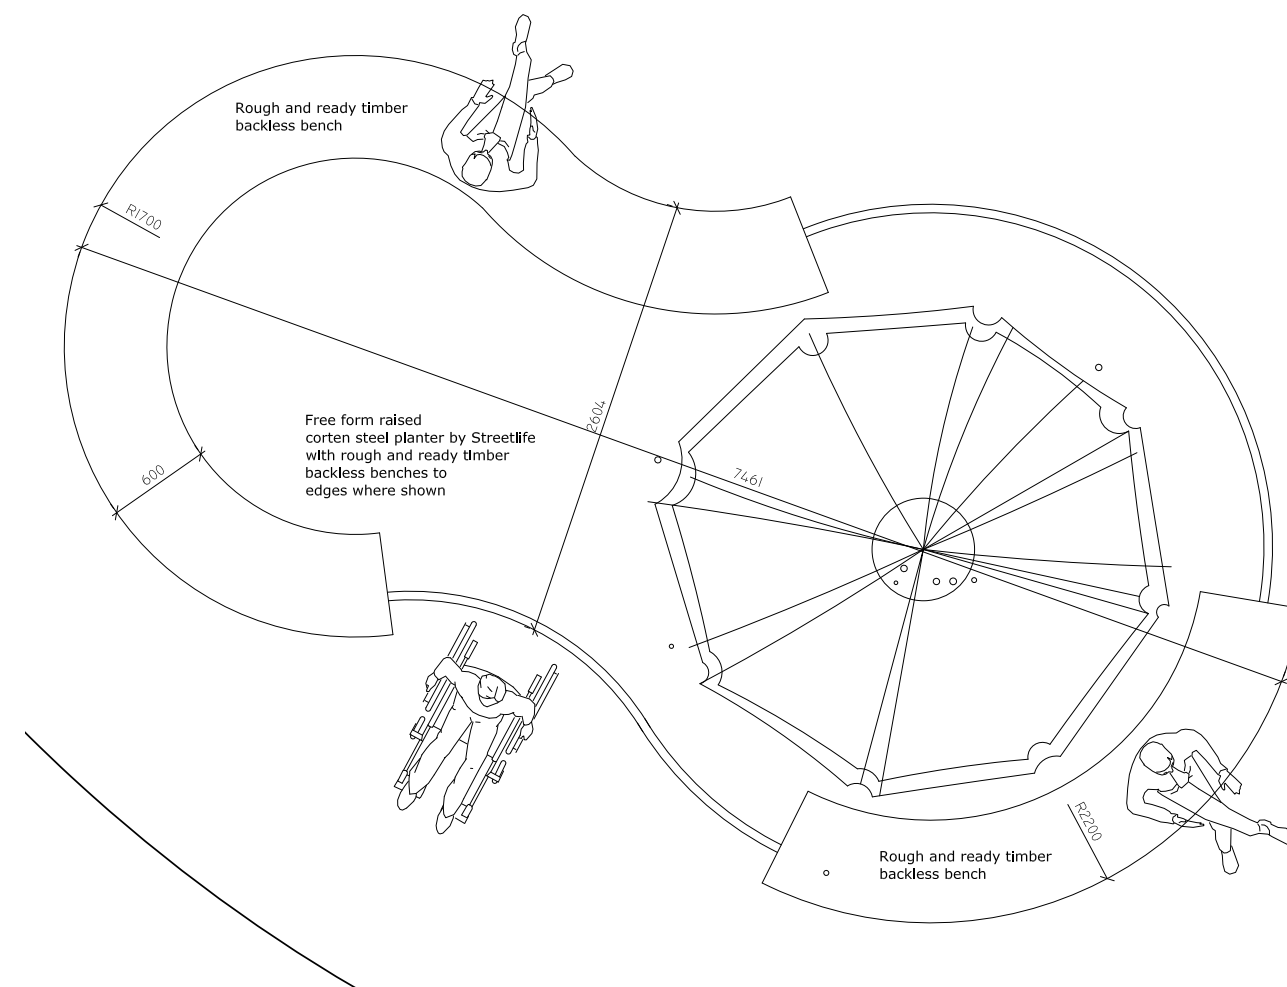

HAREFIELD HOSPITAL - **STREETLIFE RAISED PLANTER & BENCH**


BOWLES & WYER



Timber stepping logs



Play stepping stones

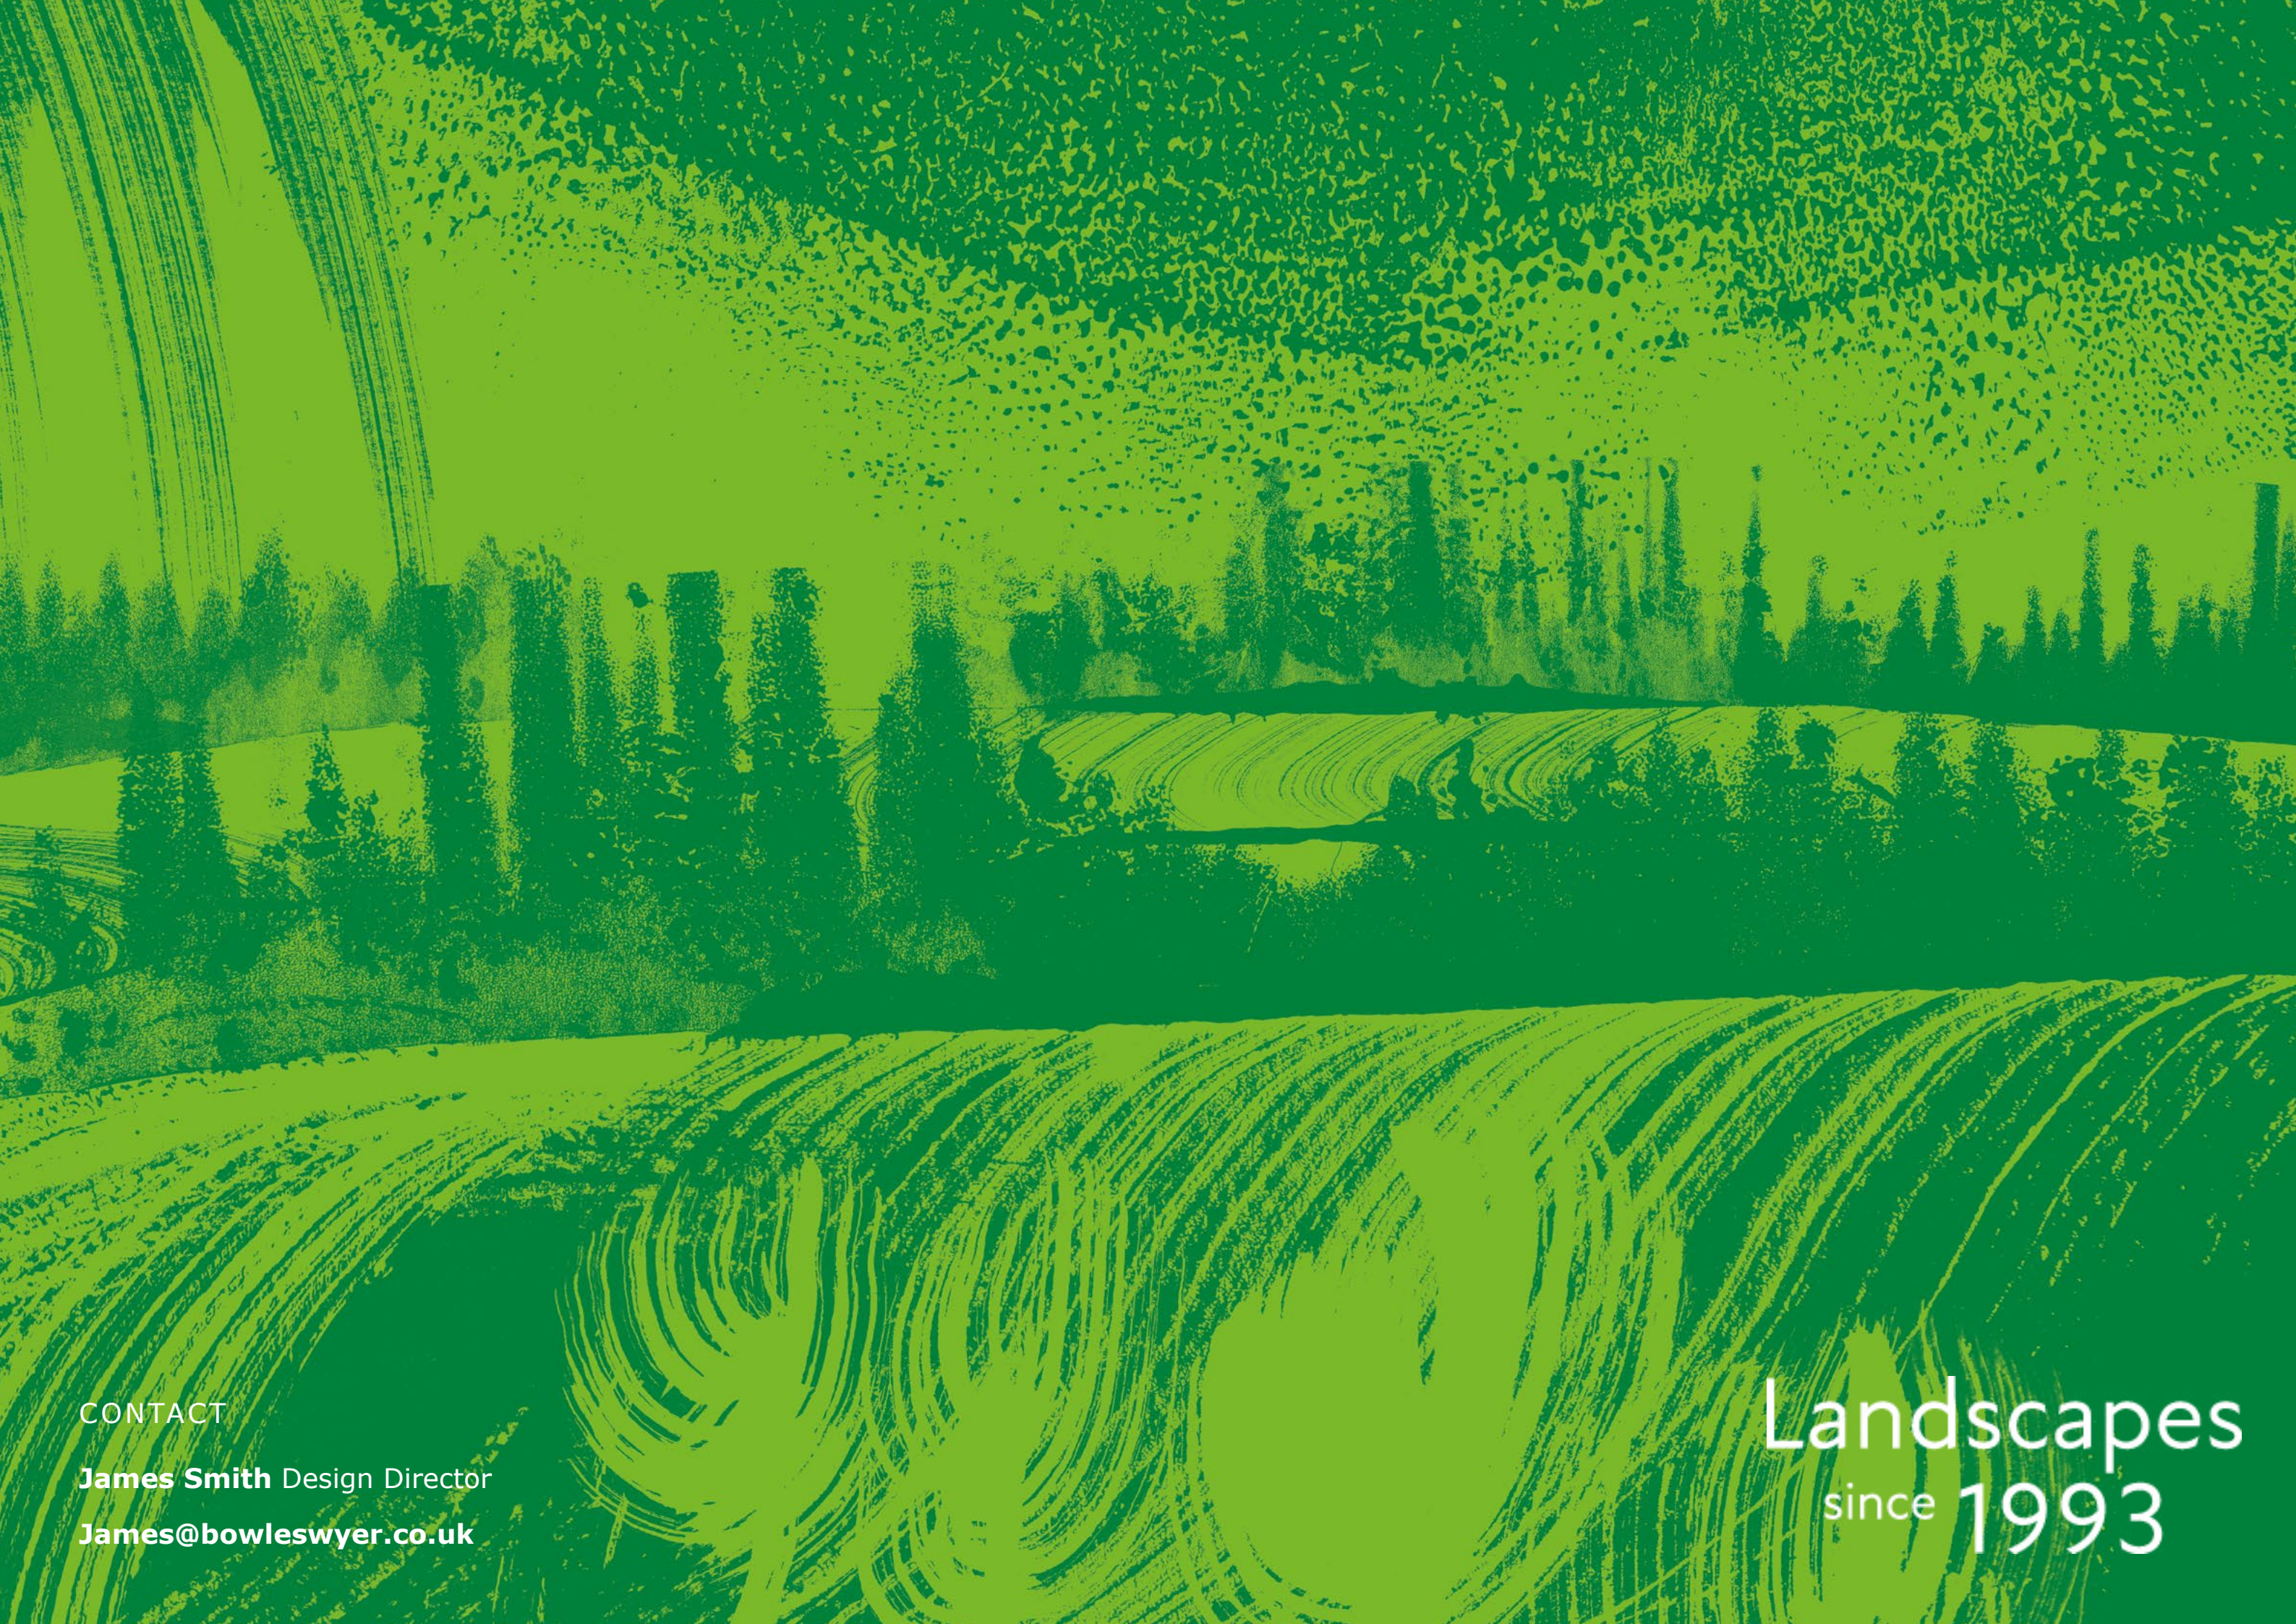An aerial photograph of a landscape. A winding road, marked with yellow dashed lines, curves through a green field. In the background, a dense forest of tall, thin trees stretches across the horizon under a clear blue sky.

CONTACT

James Smith Design Director

James@bowleswyer.co.uk

Landscapes
since 1993