


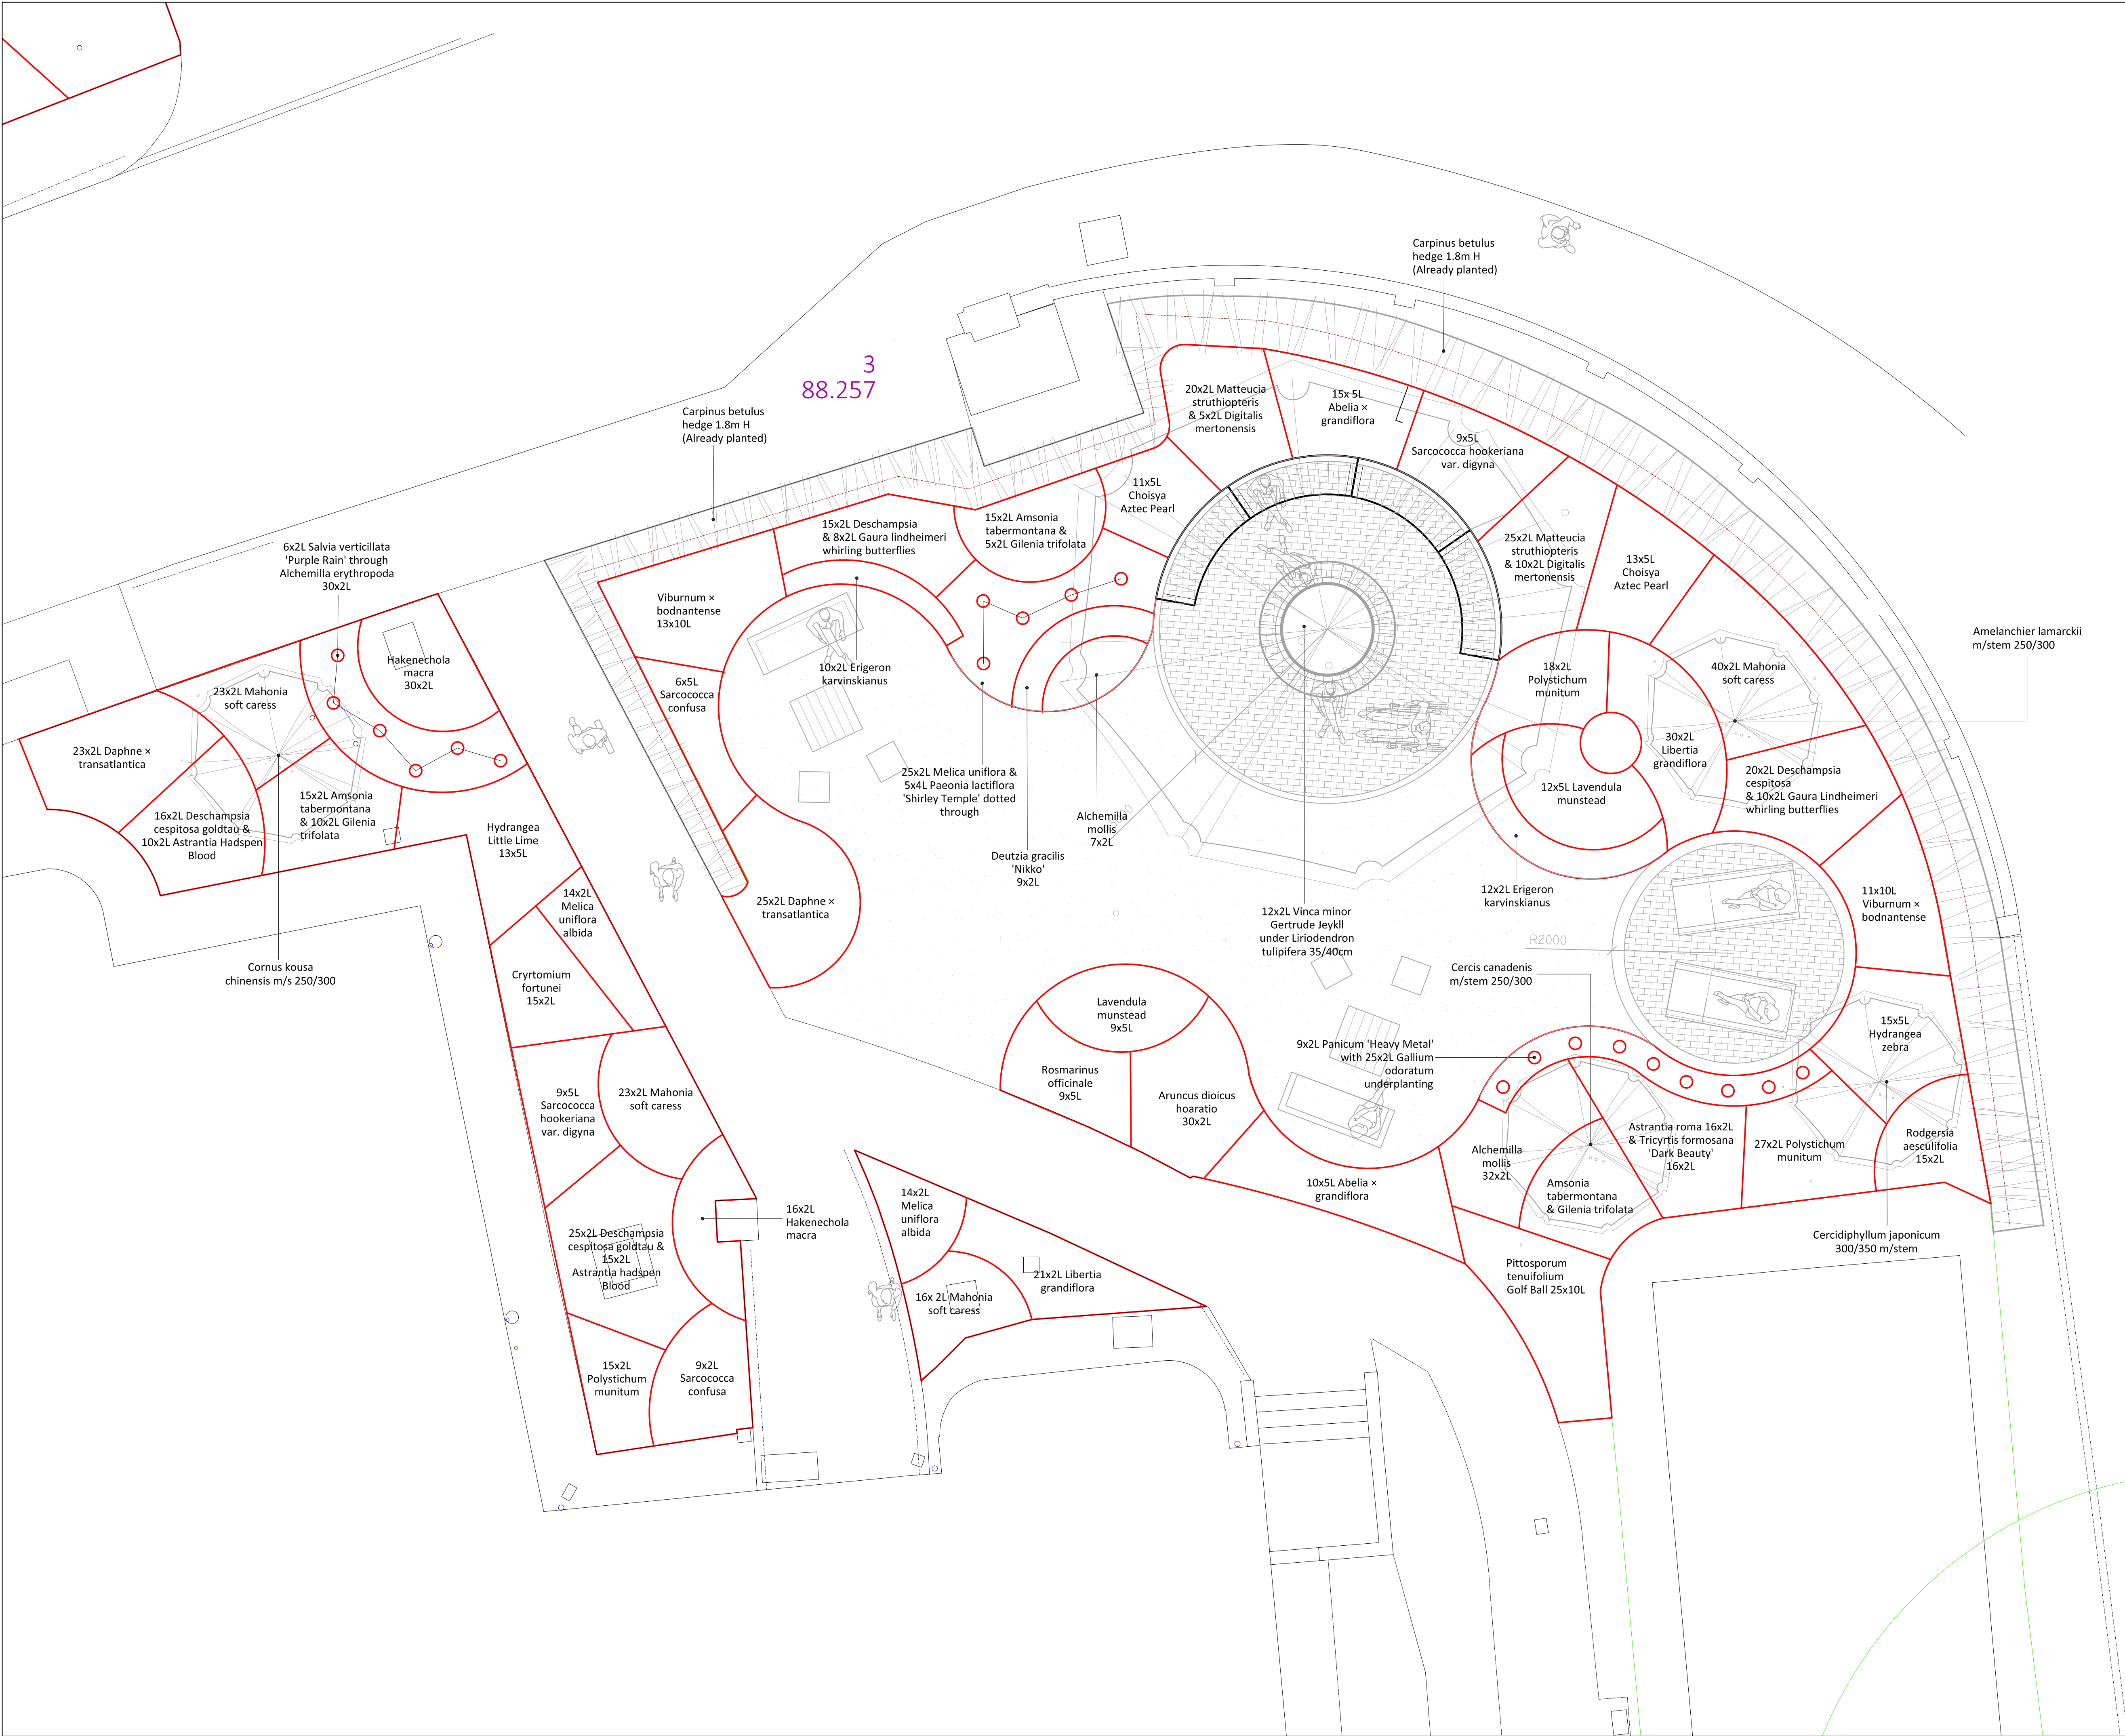

notes
1. Read in conjunction with all relevant Architects, Engineers & design team drawings & specifications
2. Any discrepancies must be drawn to the attention of the lead consultant in writing
3. All dimensions are in millimeters unless otherwise noted & are subject to checking on site prior to fabrication or ordering of materials
4. This drawing is the copyright of Bowles & Wyer (and other consultants where referenced)

key

NOTE:

- Planting maintenance strips to be allowed for in front of hedging to allow easy pruning and to avoid shading out base of hedges
- Planting to be adapted where necessary around base of existing trees and services as work progresses on site
- Aftercare regime to be reviewed with Bowles & Wyer on completion to give volunteers clear direction

A 05.05.20 JS - Adjusted to suit masterplan
Orig 06.08.19 JS SW n/a
rev date by chk notes

BOWLES & WYER
5 Williams Court, Tunnel Way, Pirstone, Nr. Leighton Buzzard, LU7 9GJ
Tel: 01296 662439 Fax: 01296 663959 Email: admin@bowleswyer.co.uk

project title Harefield Hospital		
drawing Transplant Garden Planting Plan		
job number 2584	drawing number 2584-16-02	north 
status PLANNING		
scale 1:50@A1 