


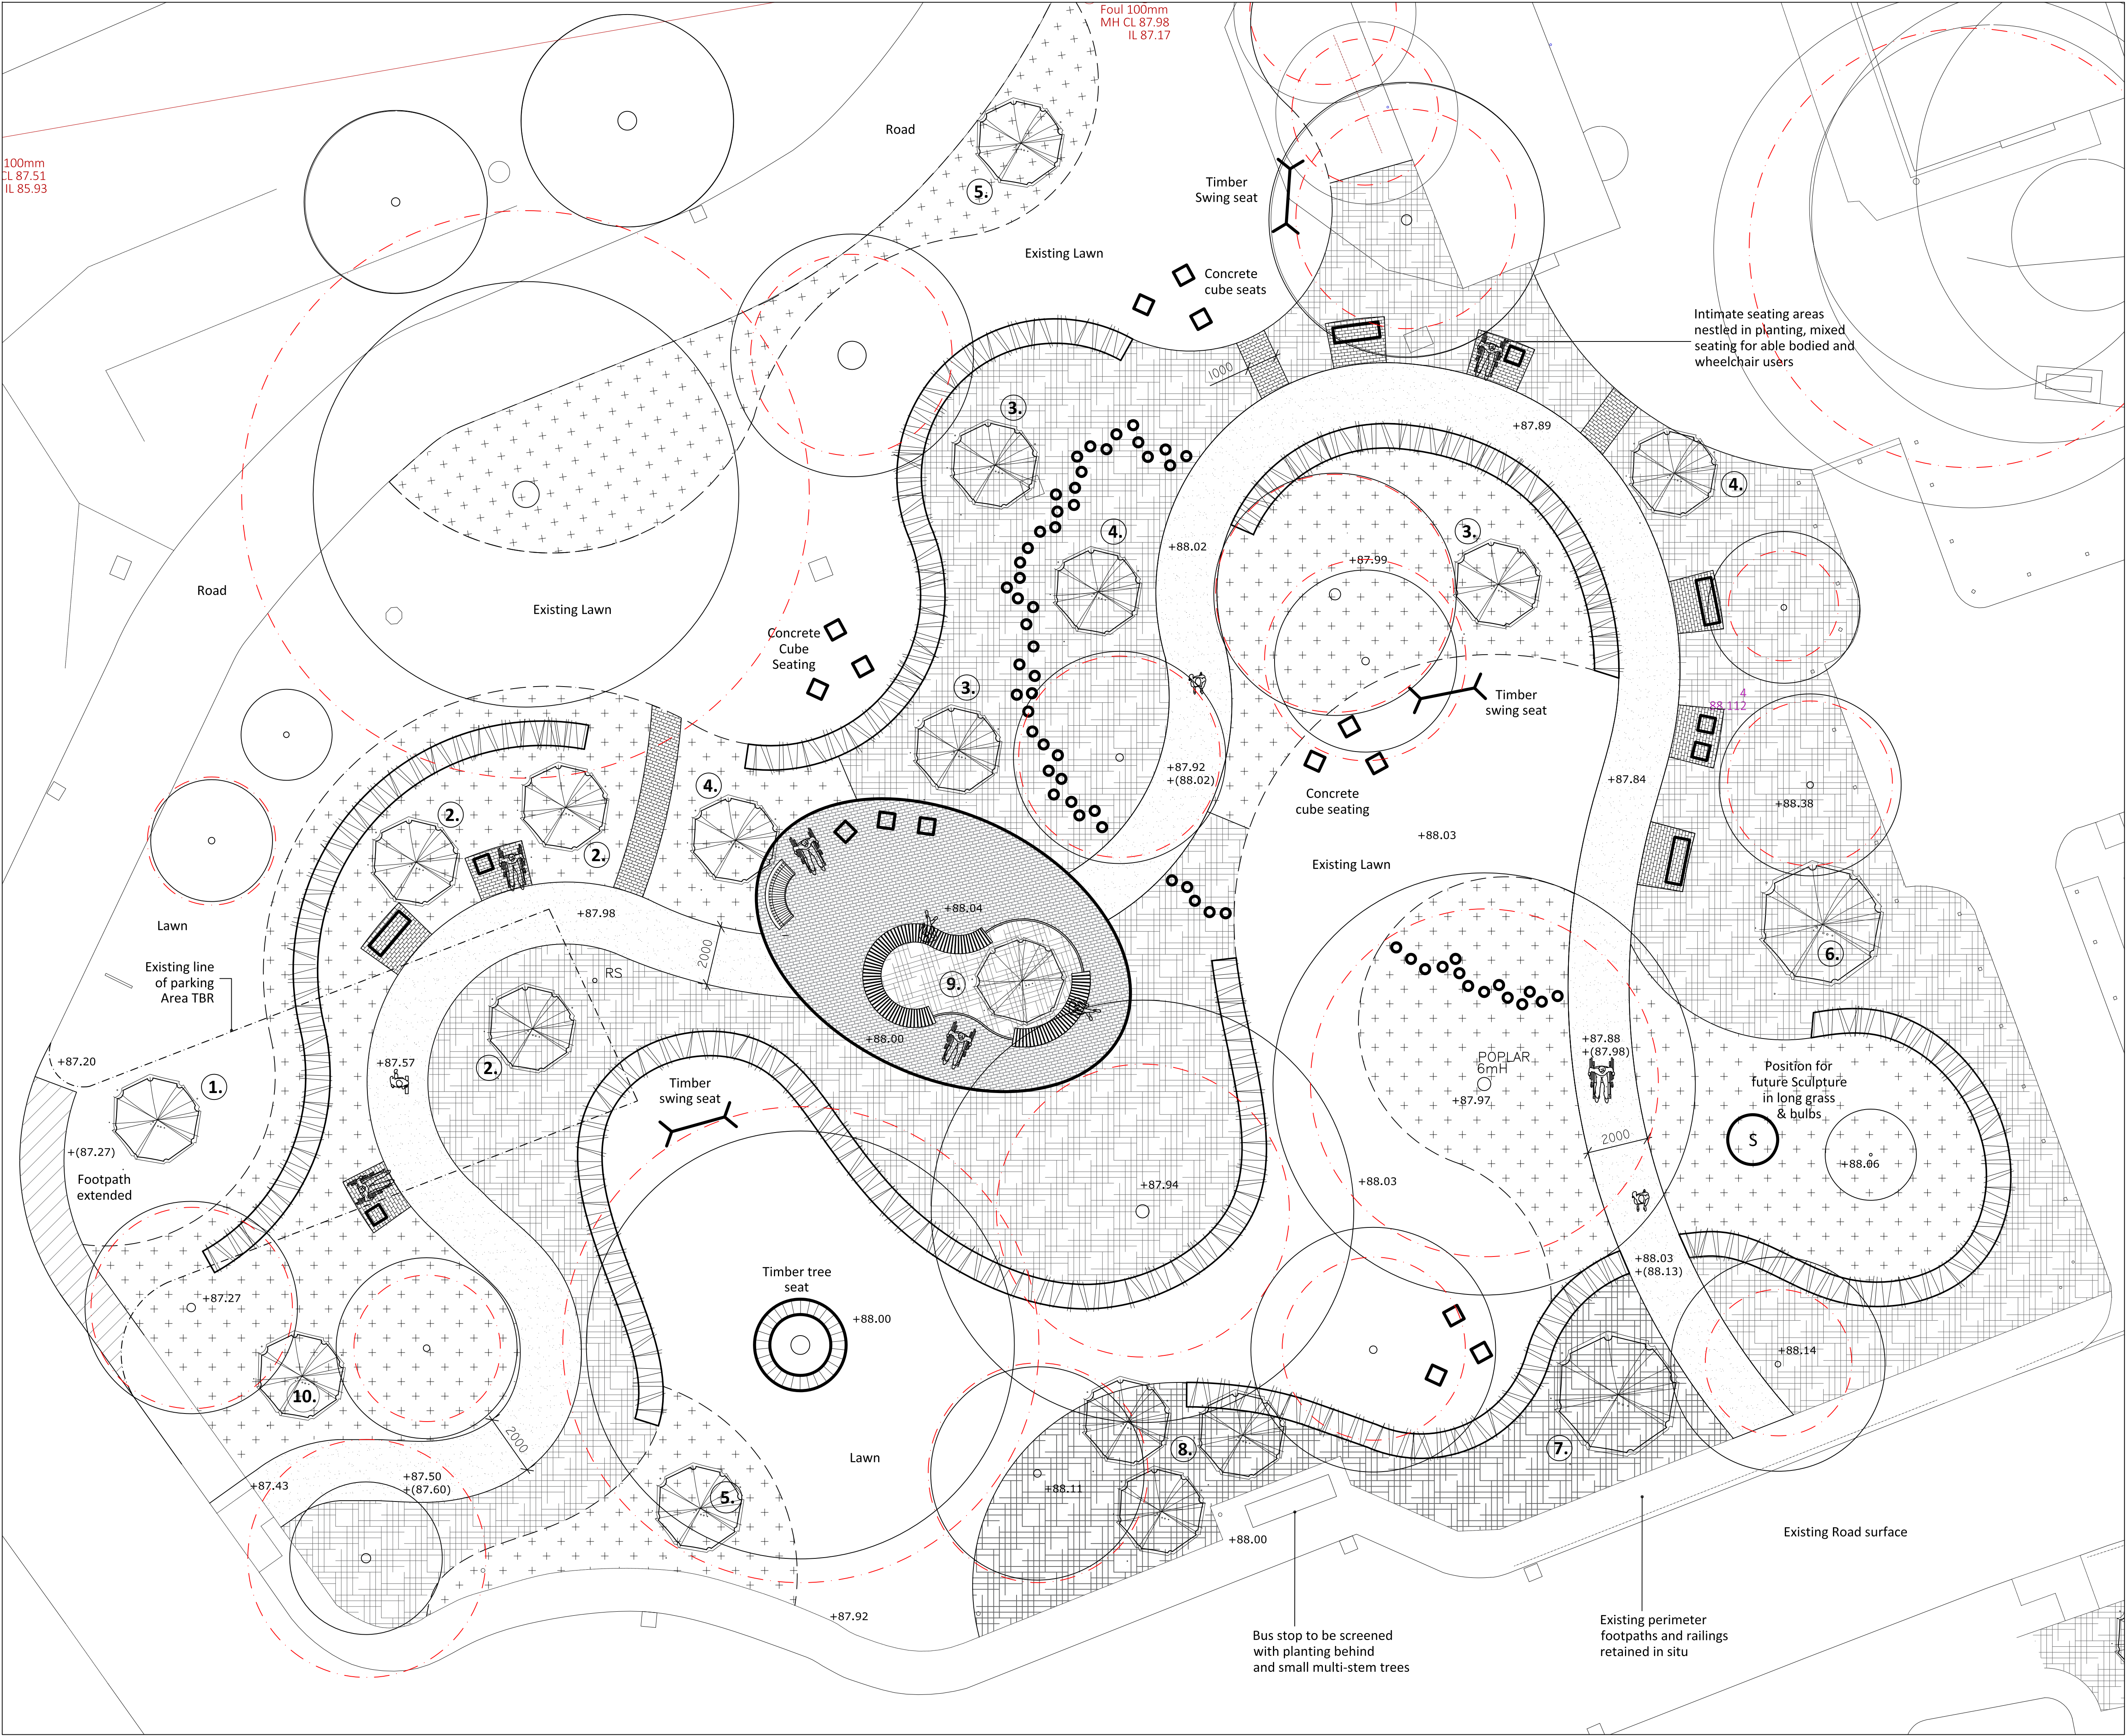

notes

1. Read in conjunction with all relevant Architects, Engineers & design team drawings & specifications
2. Any discrepancies must be drawn to the attention of the lead consultant in writing
3. All dimensions are in millimeters unless otherwise noted & are subject to checking on site prior to fabrication or ordering of materials
4. This drawing is the copyright of Bowles & Wyer (and other consultants where referenced)

key

Existing Trees
Existing trees to be retained
Red dashed line indicates RPAs
See arboricultural report for details and tree protection plans

New Tree
1. *Fagus asplenifolia* Fthd
2. *Parrotia persica* 'Vanessa' m/s
3. *Amelanchier lamarkii* m/s
4. *Cornus kousa chinensis* m/s
5. *Koeleruteria paniculata*
6. *Sorbus aria* 'Lutescens'
7. *Liquidamber styraciflua* Worplesden
8. *Crataegus prunifolia splendens* m/s pruned up
9. *Prunus x incam* Okame
10. *Hamamelis x intermedia* Pallida

New Hedging
Sweeping hedging of varying heights to provide subtle screening and containment of planting and seating areas

Planting
Generous beds of mixed decorative planting including ornamental grasses for movement, flowering perennials and shrub planting

Unmown grass and bulbs
Long areas of grass left to grow longer and to create a natural soft edge to the garden. A mix of *Narcissus*, *Fritillaria*, *Galanthus*, *Camassia* and *Allium*s

Permeable Pavers
Smooth and level areas of brick pavers to break up surface materials and provide mixed use seating areas

Vande Moortel Sanded Anthracite pavers - Septima A
215x52x70 mm (LxWxH)

Central Seating Area
Large flexible central seating area with fixed curved bench seating and raised central steel planter by Streetlife NL

Free standing Gaze Burvill Oak bench to opposite side & concrete cubes

Permeable Resin Bound Gravel
Smooth resin bound gravel footpaths snaking their way towards the central seating areas. No-dig cell web construction through rooting zones of existing trees. Edged with steel.

Stepping pads
Weaving through planting for a fun interactive route for young children - made from concrete or timber with antislip surface set at differing heights

+ 88.00 = Existing levels shown out of brackets
+ (88.05) = Proposed levels shown in brackets

J	04.05.20	JS	-	Updated to tree survey RPAs
H	20.04.20	JS	JL	Updated to suit KND Survey
G	17.03.19	JS	JL	Updated for planning
F	10.12.19	JS	JL	Central benches updated
E	30.07.19	AP	JL	Layout updated to match survey
D	07.05.19	JS	JL	tree species added, centre changed
C	11.03.19	JS	JL	updated to client feedback & costs
B	14.02.19	JS	JL	updated to client feedback
A	04.01.18	JS	JL	seating areas adjusted
Orig	09.12.18	JS	JL	n/a
rev	date	by	chk	notes

BOWLES & WYER
5 Williams Court, Tunnel Way, Pirstone, Nr. Leighton Buzzard, LU7 9GJ
Tel: 01296 662439 Fax: 01296 663959 Email: admin@bowleswyer.co.uk

project title Harefield Hospital		
drawing Landscape Masterplan - Main Garden		
job number 2584	drawing number 2584-11-01	north
status PLANNING		
scale 1:100@A1 0 1000mm 5000mm 10000mm		