

NOTES


The Contractor must verify all dimensions at the site before setting out, commencing work, or making any shop drawings. Any discrepancies must be reported to the Contract Administrator / Architect before proceeding.

This drawing to be used for estimating purposes only. The Contractor must not use this drawing for construction until the structural design has been carried out and confirmation given by Building Control that the design is acceptable. Architects drawings to be used in conjunction with the structural drawings.


DO NOT SCALE FROM THIS DRAWING.

NOTES:


1. All new external finishes to match existing.

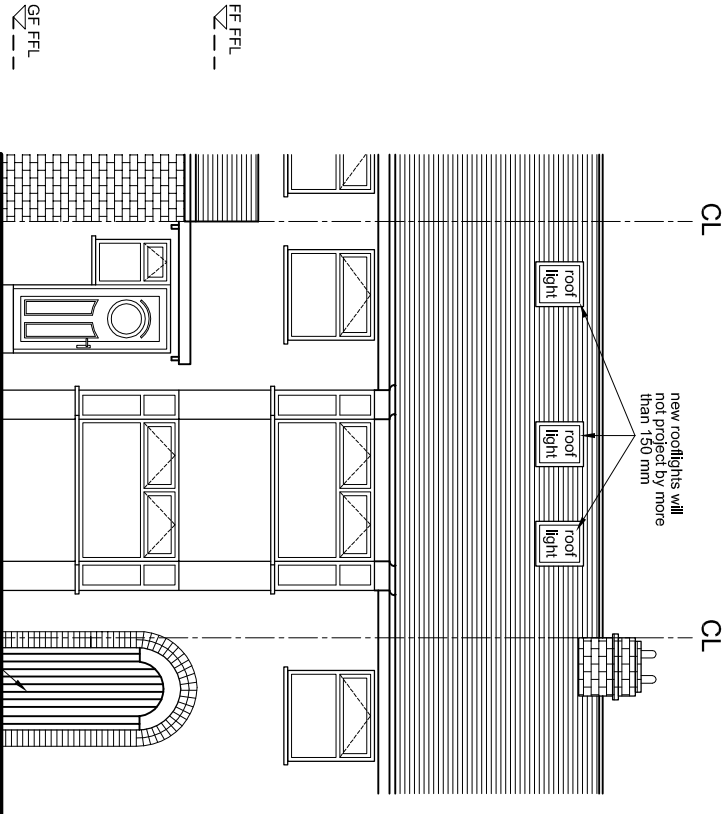


PROPOSED FRONT ELEVATION

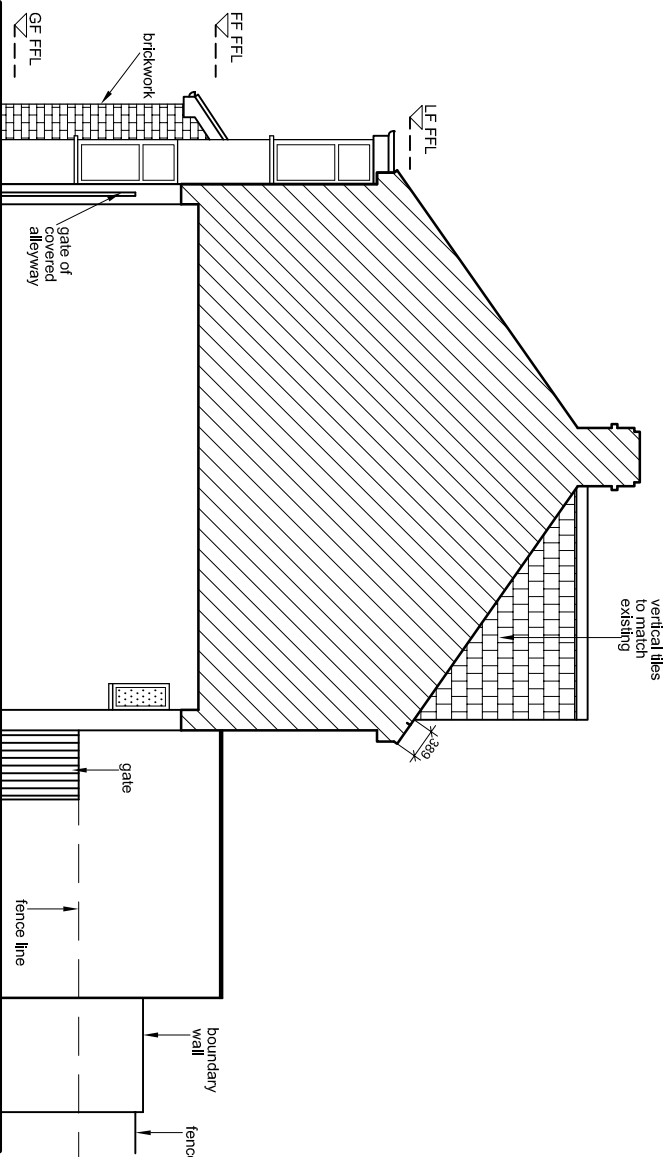


PROPOSED SIDE ELEVATION

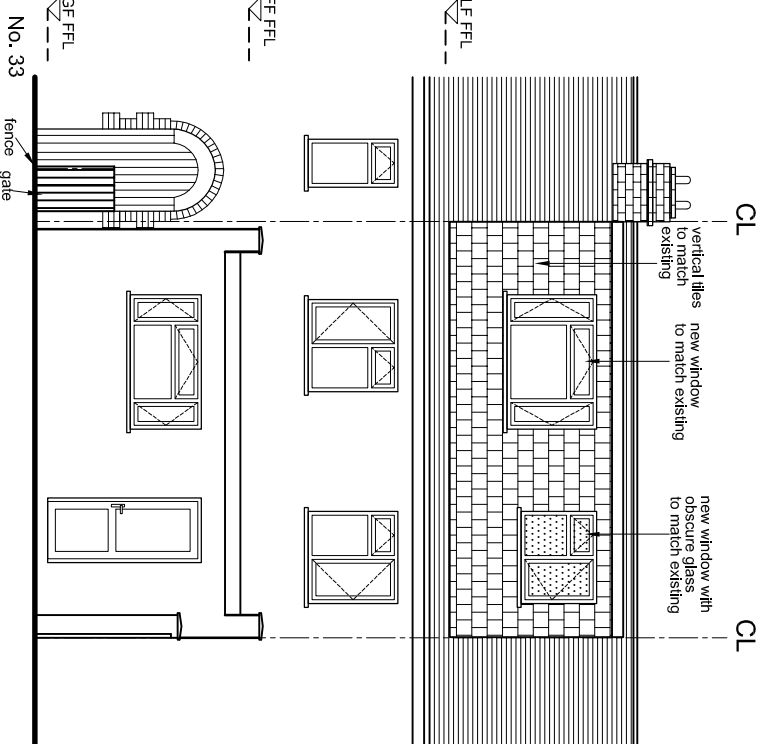

PROPOSED REAR ELEVATION

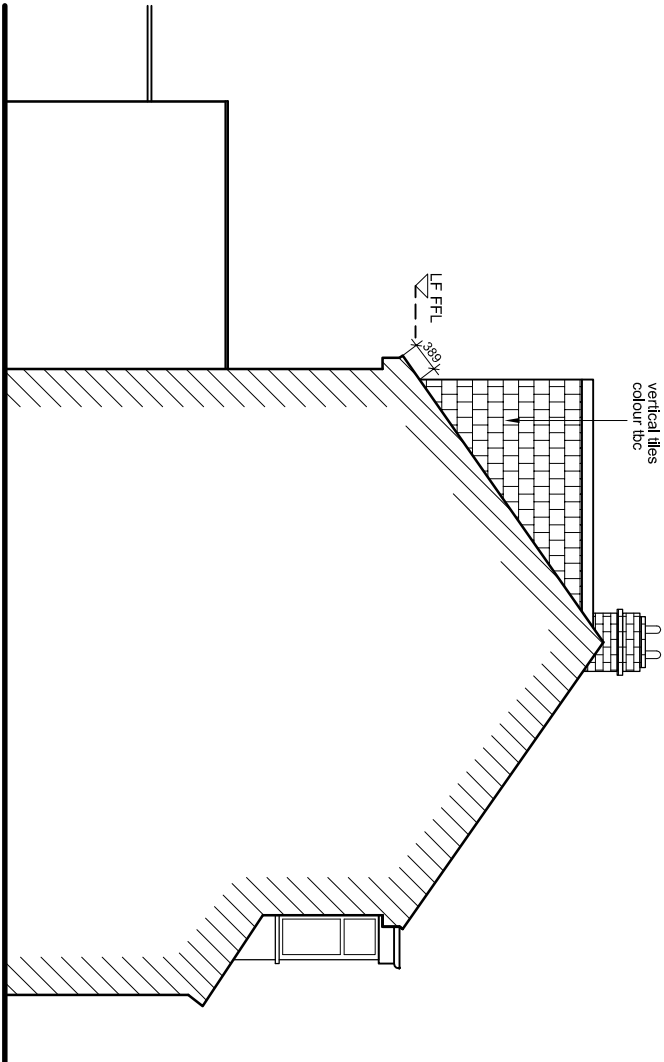

PROPOSED SIDE ELEVATION

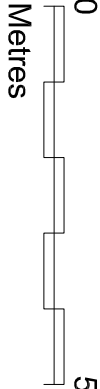

 GDC DESIGN LTD CHARTERED ARCHITECT Tel: 01895 610 932 Mobile: 07976 732 636 g.g.callon11@btinternet.com			
PROJECT 31 STAFFORD ROAD, RUSLIP HA4 6PB LOFT CONVERSION & NEW PORCH			
PROPOSED ELEVATIONS			
SCALE	DRAWN BY	CHECKED BY	DATE
1:100 @ A3	JT	GC	09/12/2022
DRAWING No.	REV.		
31 SR / P / 06	C		