



PROPOSED REAR ELEVATION
Scale 1:100




PROPOSED FRONT ELEVATION
Scale 1:100



EXISTING REAR ELEVATION
Scale 1:100



EXISTING FRONT ELEVATION
Scale 1:100

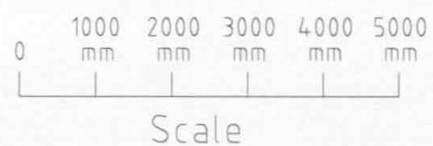

SINGLE STOREY SIDE/REAR EXTENSION WITH PITCHED ROOF AND DOUBLE STOREY SIDE WITH PITCHED ROOF. (Elevations)		
Mr Bains, 16 Blacklands Drive, Hayes, UB4 8EU		
Date: 16/03/16	Scale: As specified	Drg No. CD-BAI-2015-002(B)