



General Notes


The Contractor is to check all dimensions on site and report any discrepancies to the Contract Administrator. This drawing is to be read in conjunction with all other standard documentation. Dimensions are not to be scaled from this drawing.

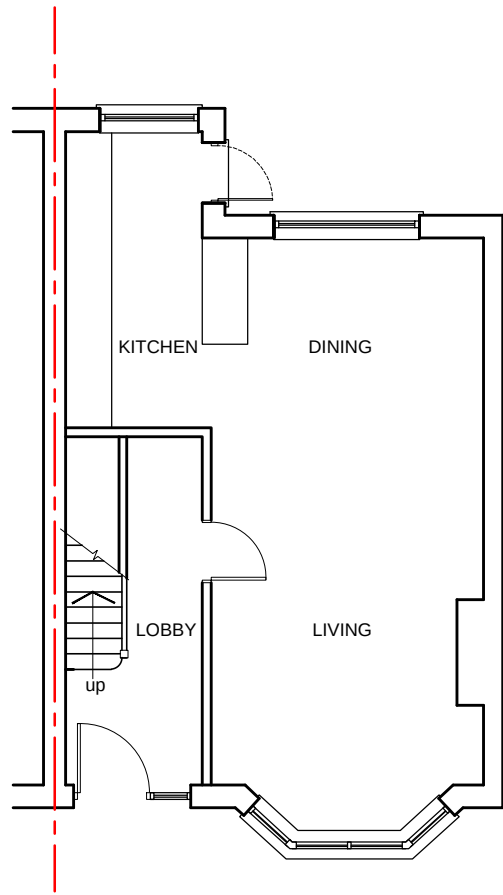


EXISTING GROUND FLOOR PLAN

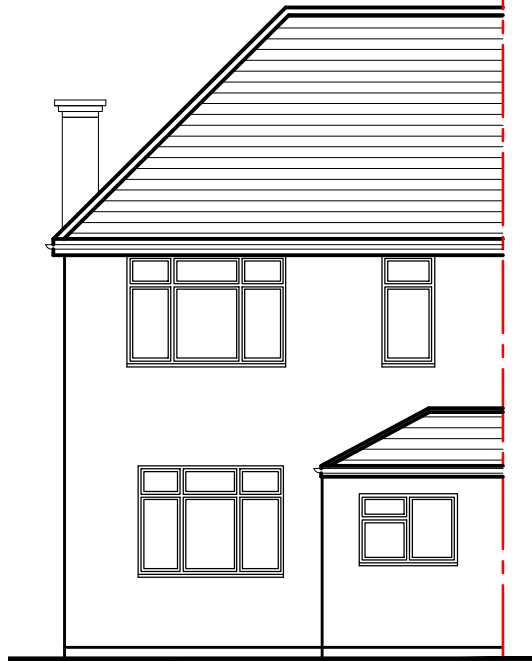


EXISTING REAR ELEVATION

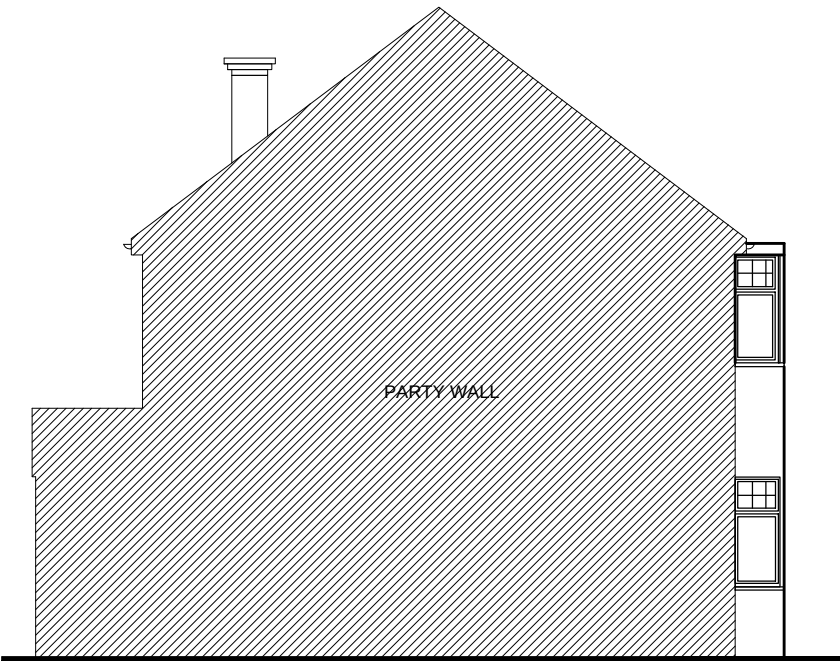

EXISTING SIDE ELEVATION

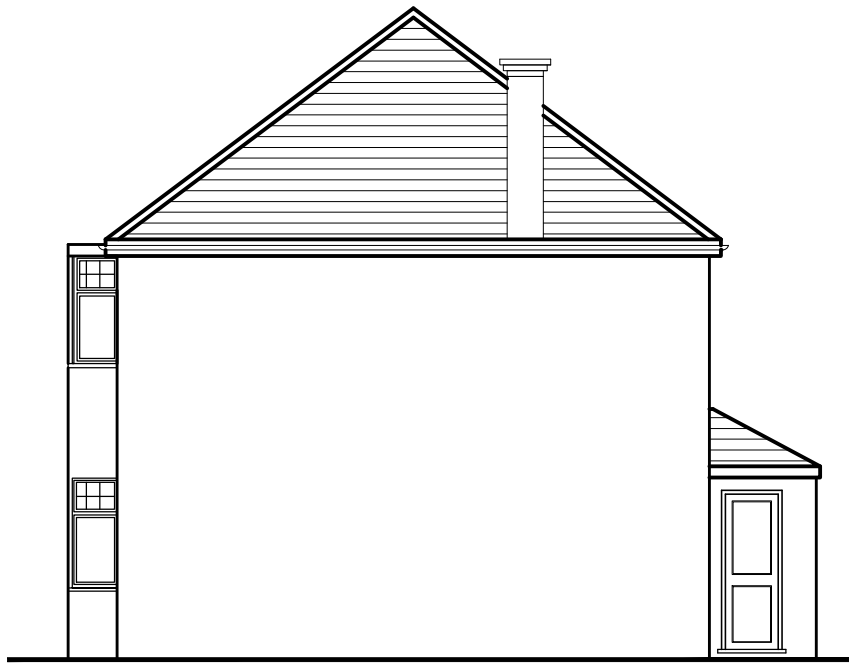

EXISTING SIDE ELEVATION

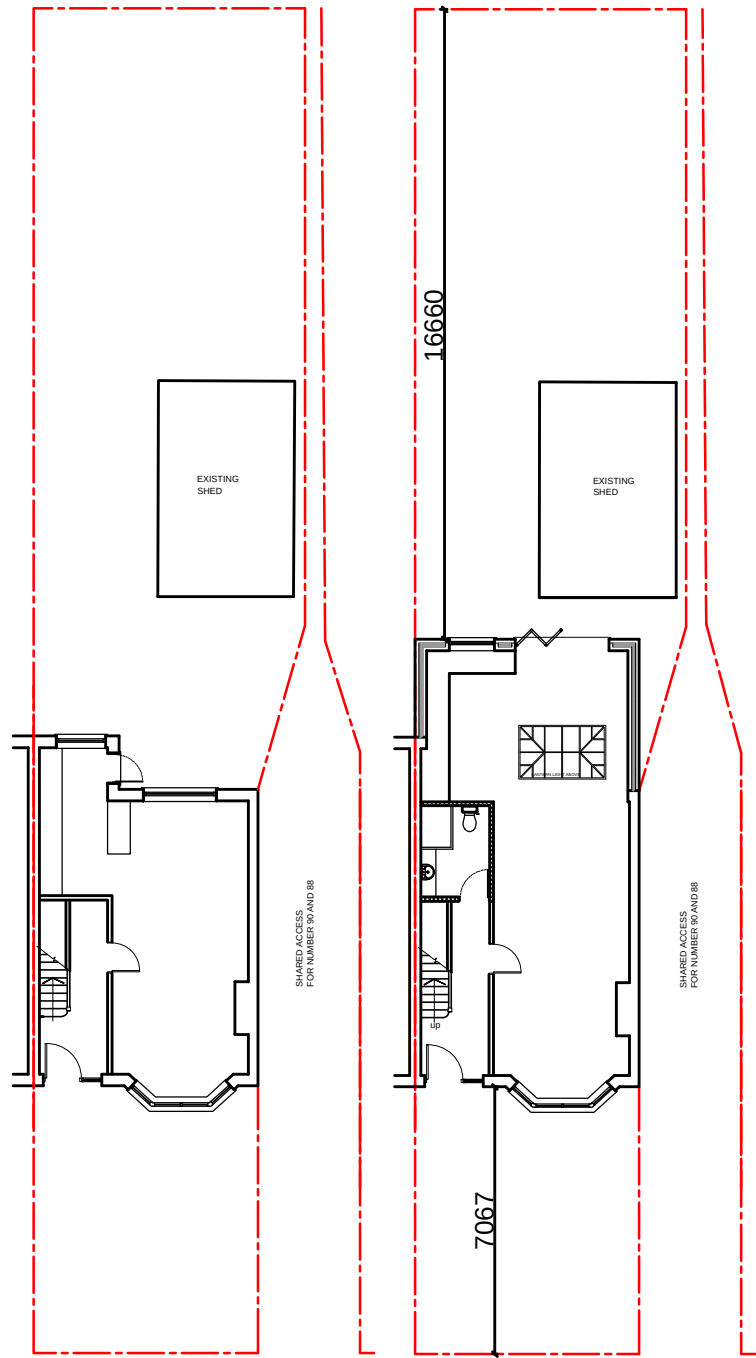

EXISTING BLOCK PLAN

PROPOSED BLOCK PLAN



No.	Revision /Issue	Date

V16 DESIGNZ LTD.
11 Fullerton Avenue
Dagenham
RM8 1FG
TEL: 07852919410
EMAIL: V16designz@outlook.com

Project Name and Address :
90 Granville Road
UB10 9AG

Client :
MR Waleed

Title :
REAR EXTENSION

Project No :
VD-038

Drawn by :
SK

Date :
01/05/2021

Drawing No:
001

Scale :
1:100,200@A3

