



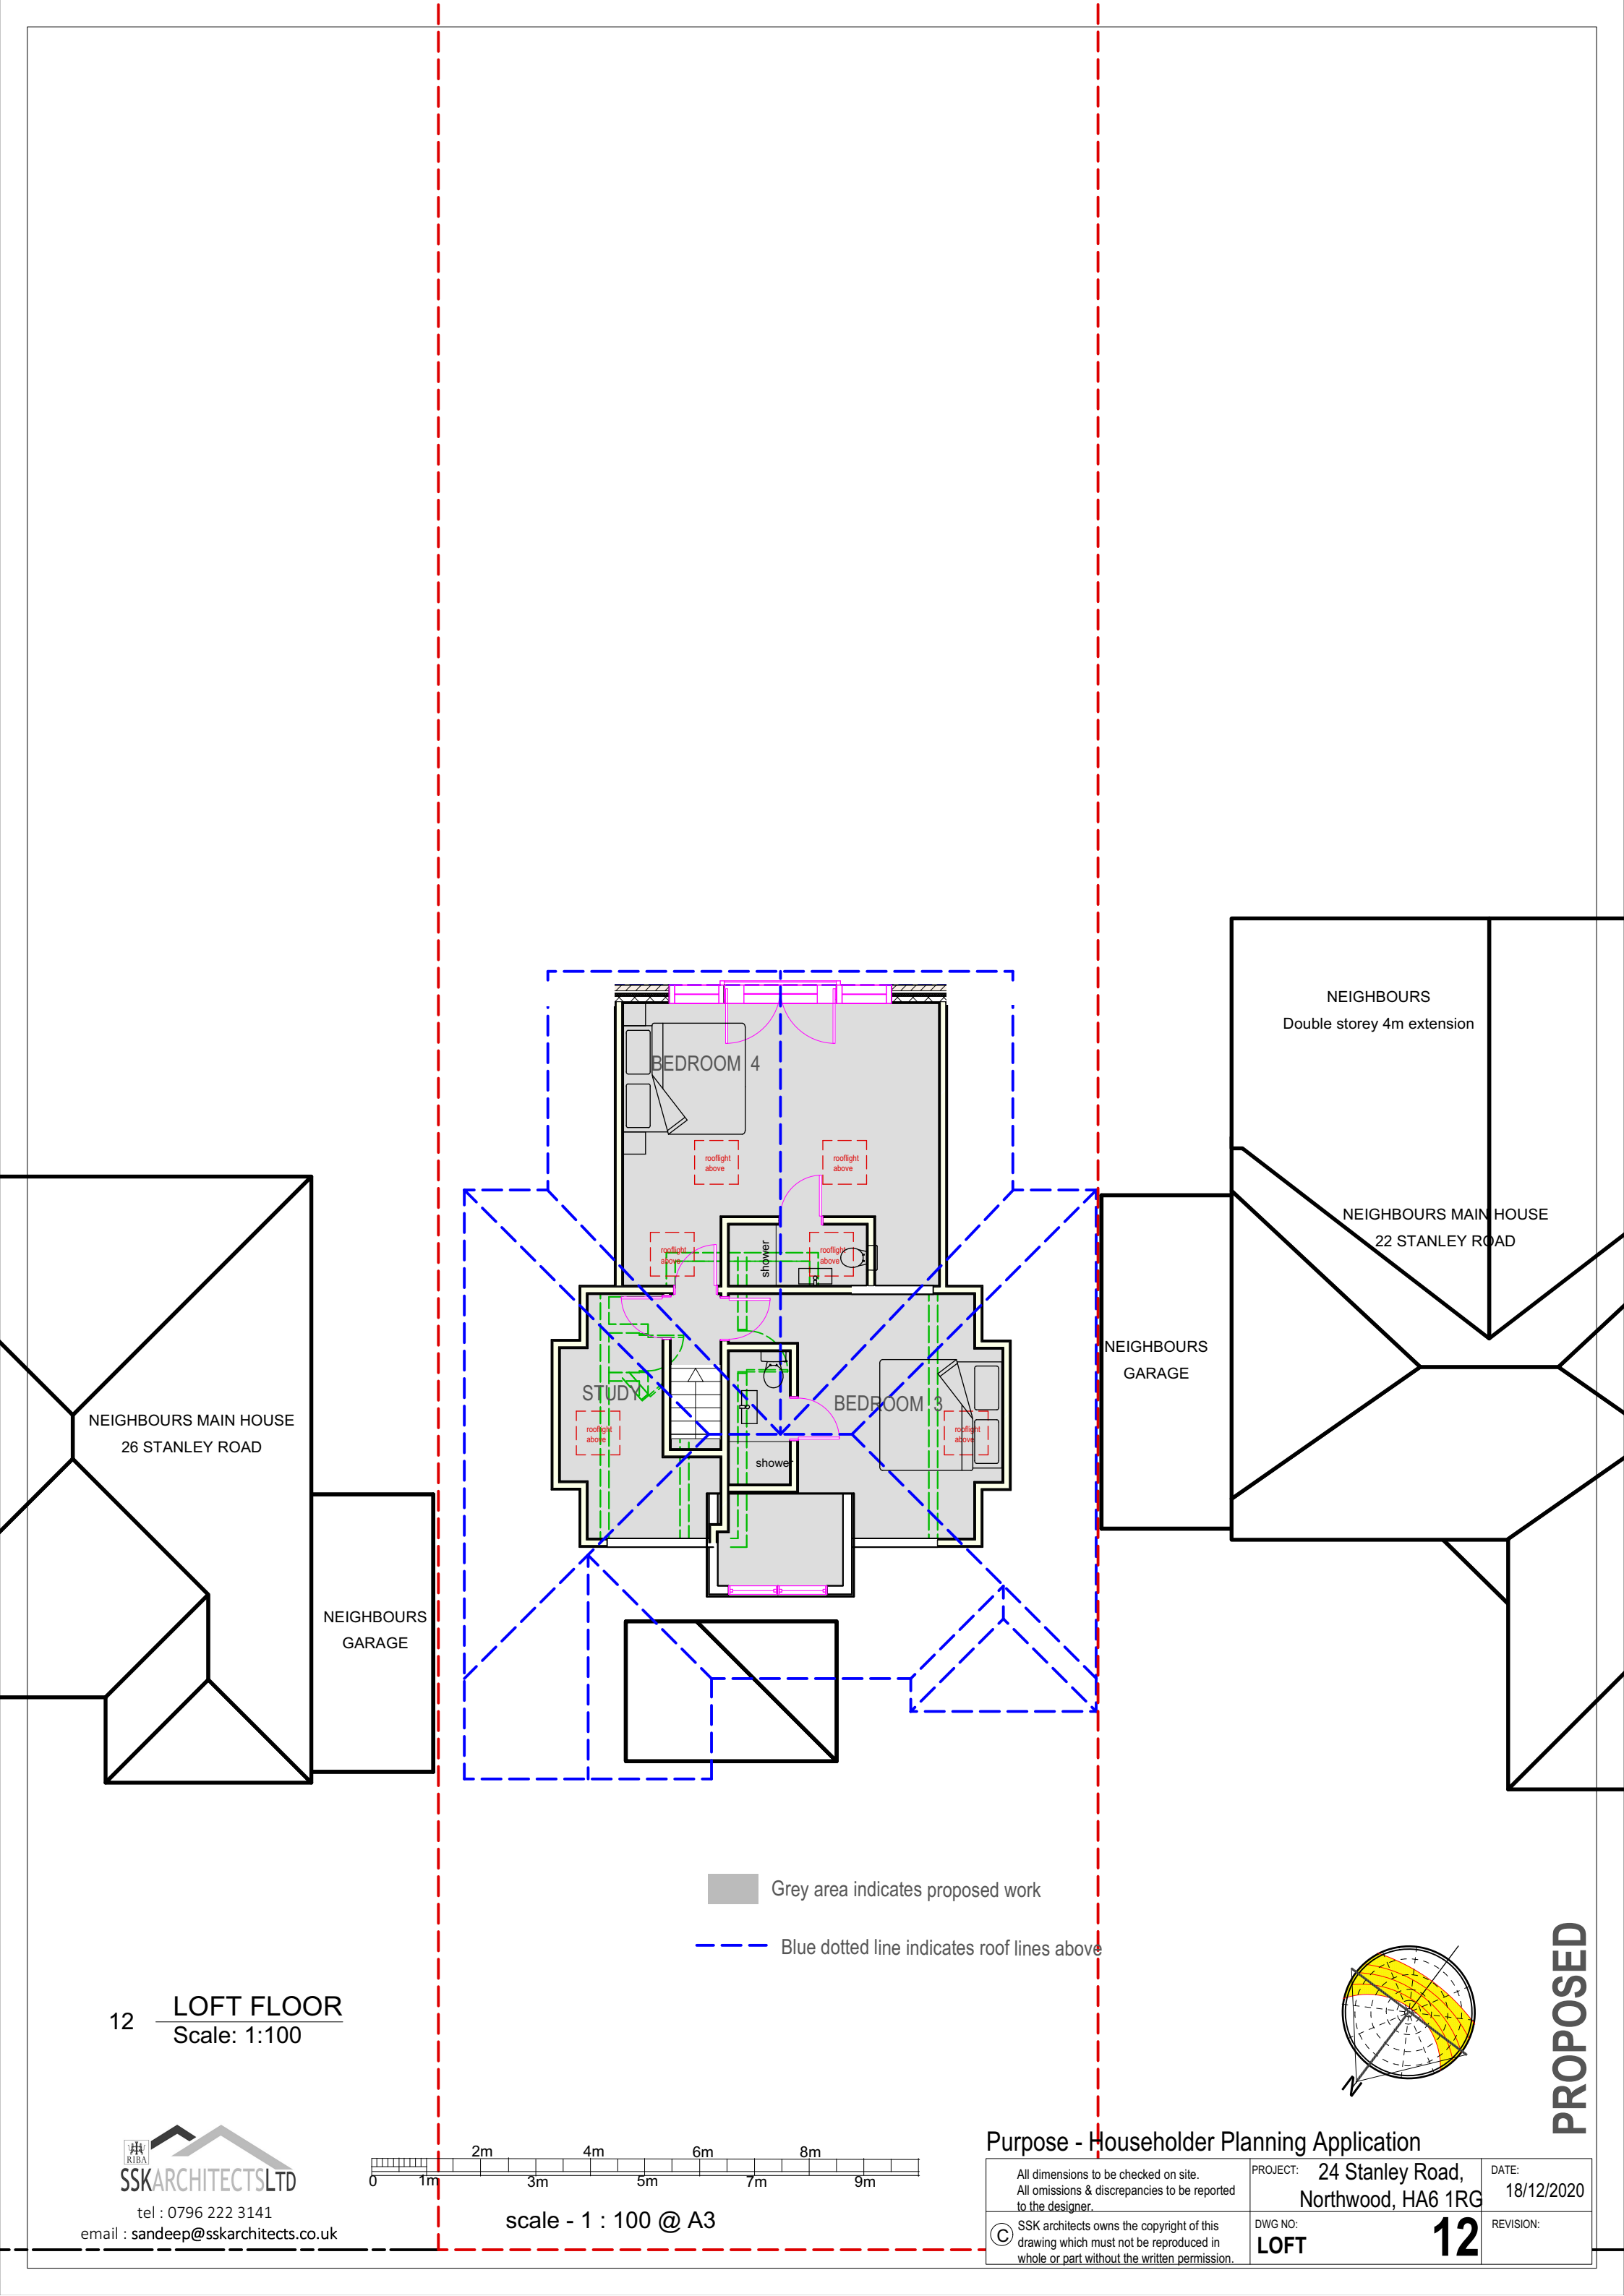

12 LOFT FLOOR
Scale: 1:100

Grey area indicates proposed work


Blue dotted line indicates roof lines above

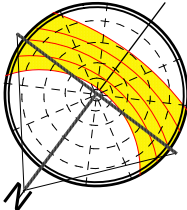

PROPOSED



tel : 0796 222 3141
email : sandeep@sskarchitects.co.uk

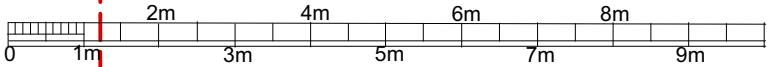

scale - 1 : 100 @ A3

Purpose - Householder Planning Application

All dimensions to be checked on site. All omissions & discrepancies to be reported to the designer.	PROJECT: 24 Stanley Road, Northwood, HA6 1RG	DATE: 18/12/2020
	DWG NO: LOFT	REVISION: 12