



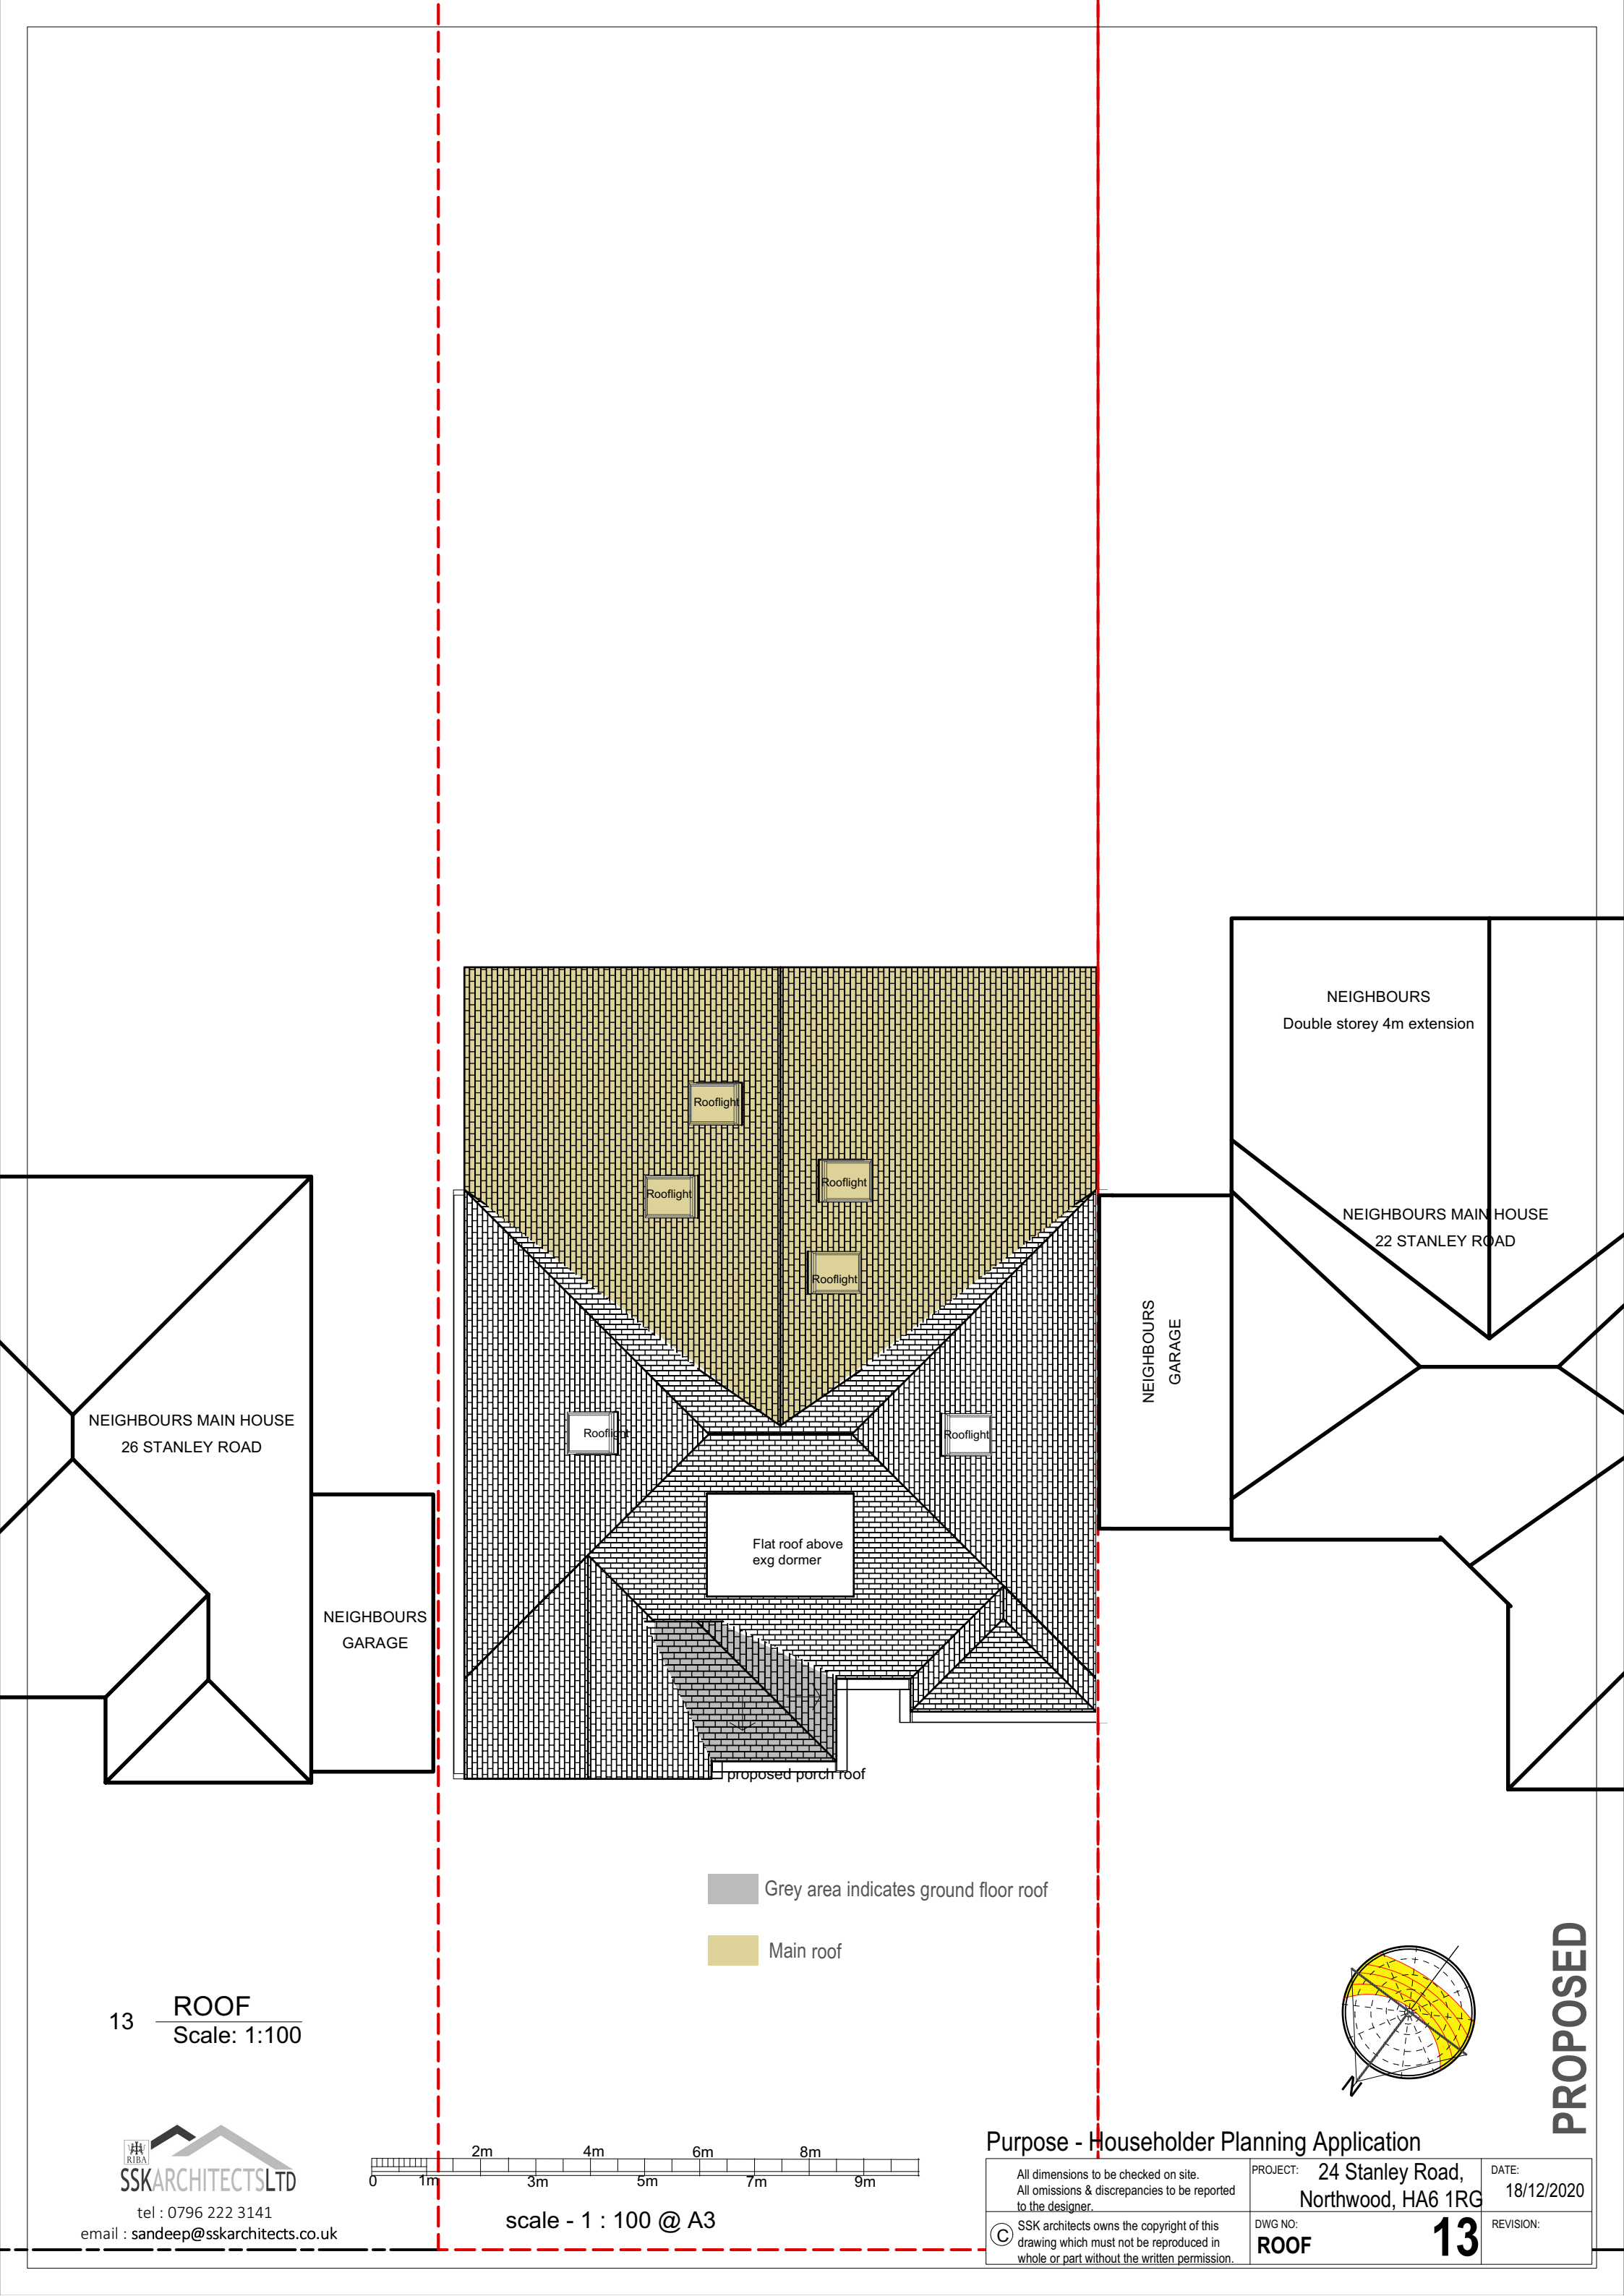

13 ROOF
Scale: 1:100

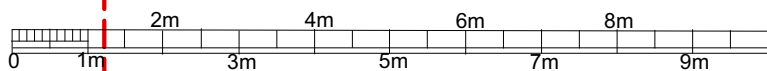


scale - 1 : 100 @ A3

Grey area indicates ground floor roof
Main roof

Purpose - Householder Planning Application

© SSK architects owns the copyright of this drawing which must not be reproduced in whole or part without the written permission.	PROJECT: 24 Stanley Road, Northwood, HA6 1RG	DATE: 18/12/2020
	DWG NO: ROOF	REVISION: 13

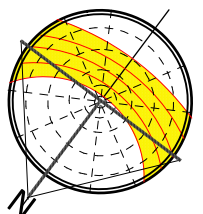

PROPOSED