
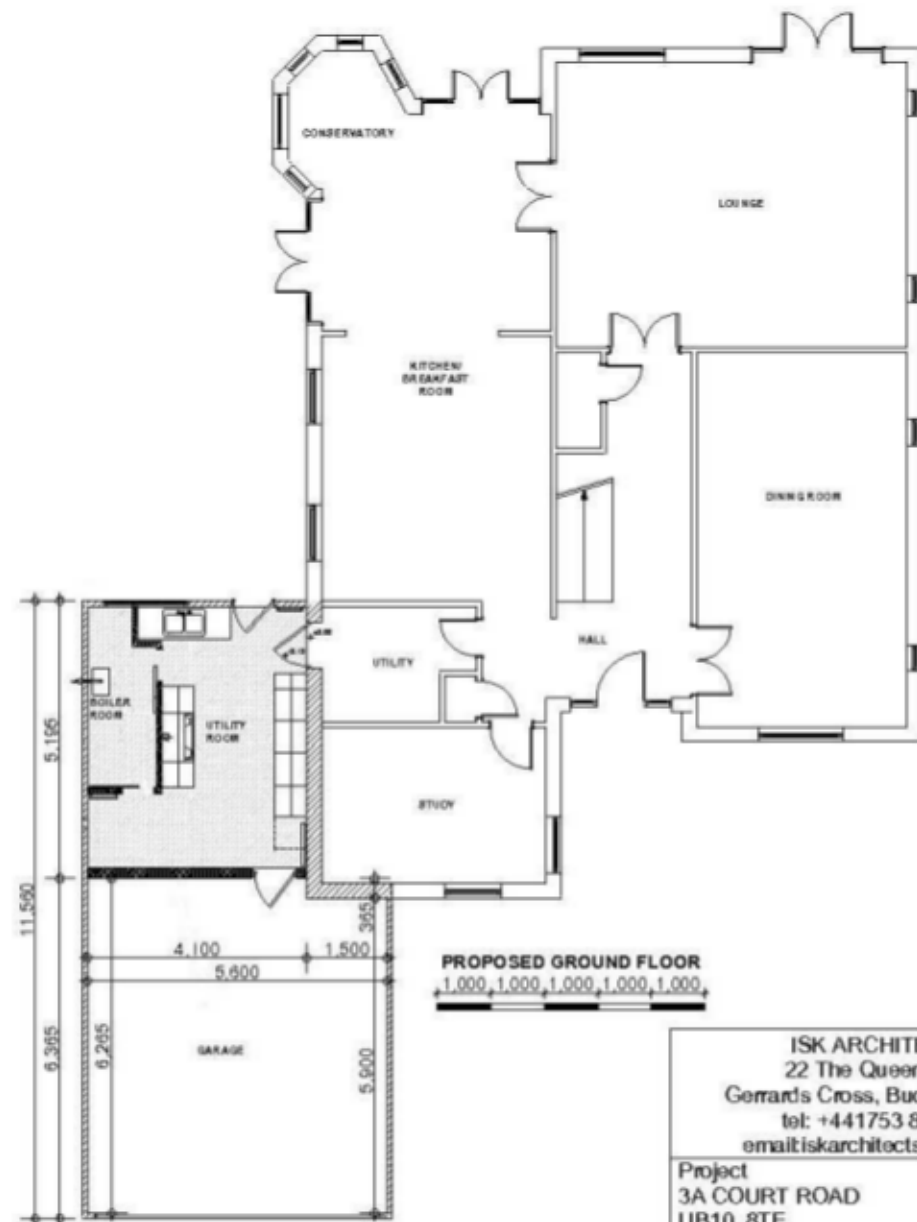


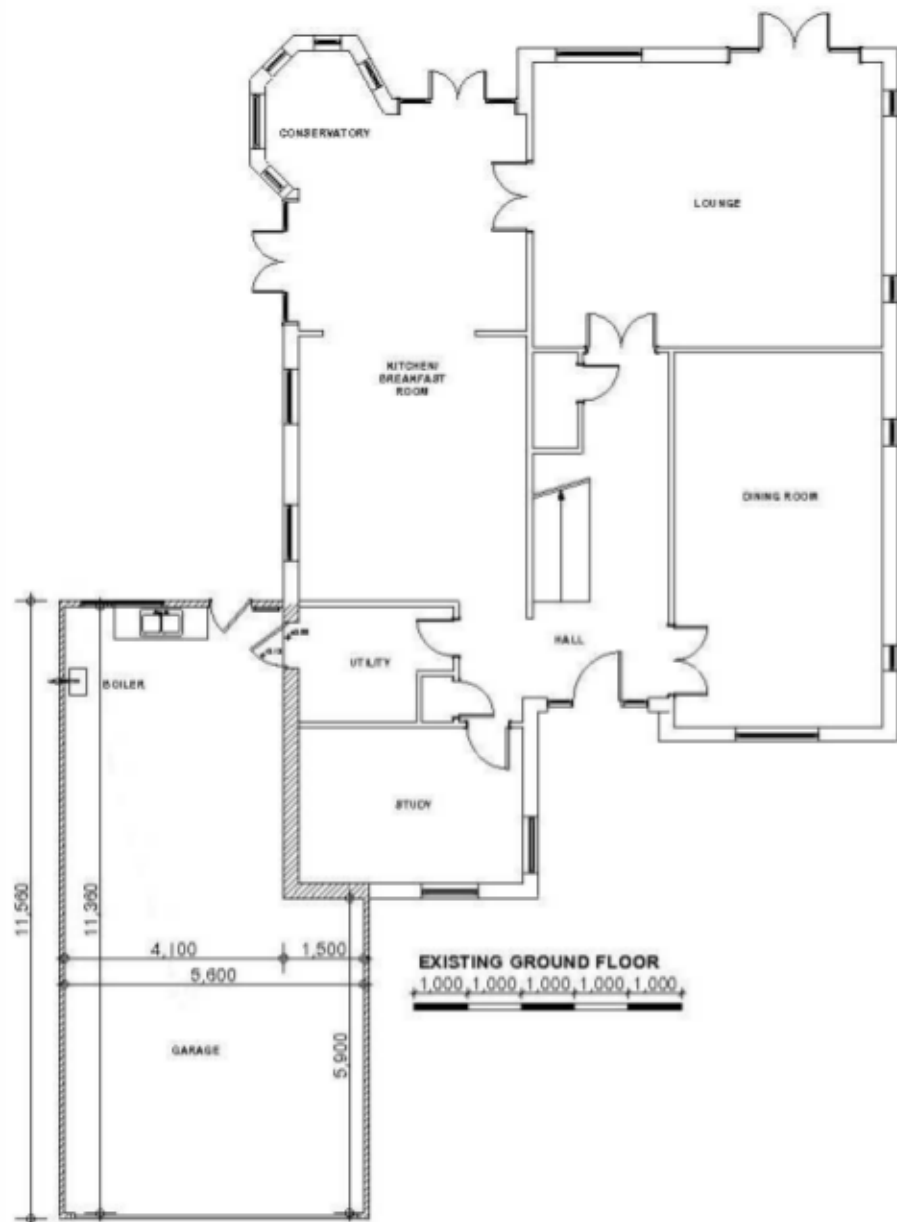

ISK ARCHITECTS
 22 The Queensway,
 Gerrards Cross, Bucks SL9 8NB
 tel: +441753 892080
 email: iskarchitects@aol.com

Project
 3A COURT ROAD
 UB10 8TE

Title
 EXISTING GROUND FLOOR
 PROPOSED GROUND FLOOR

Scale 1:100 @A3

Date 03/06/2021 Name

371

11-006