


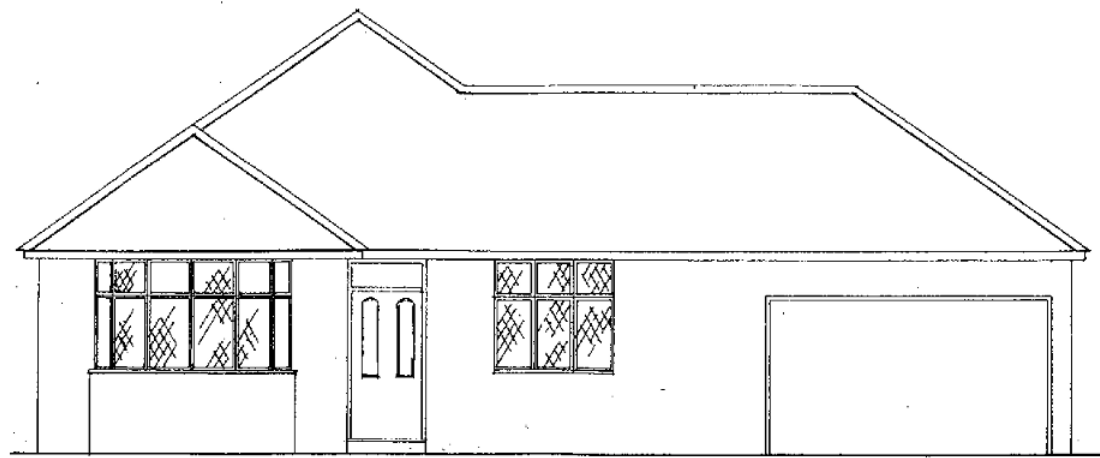


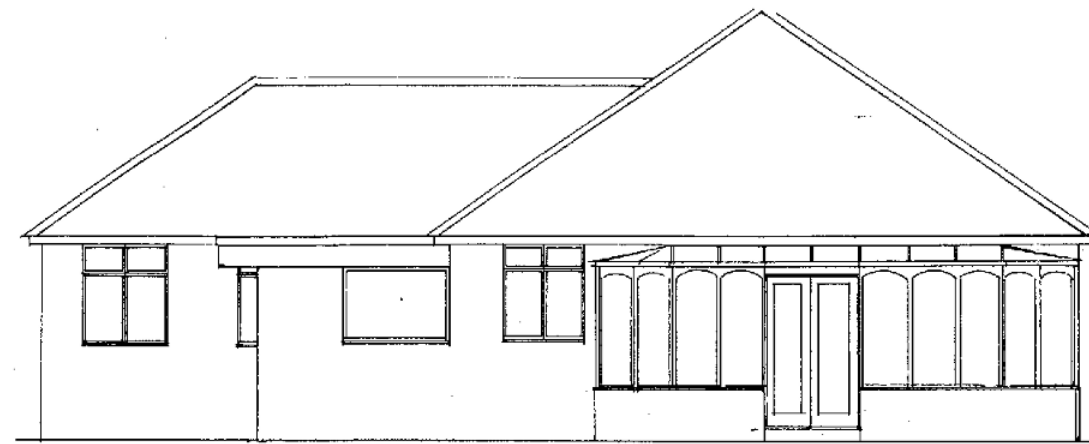

Front Elevation

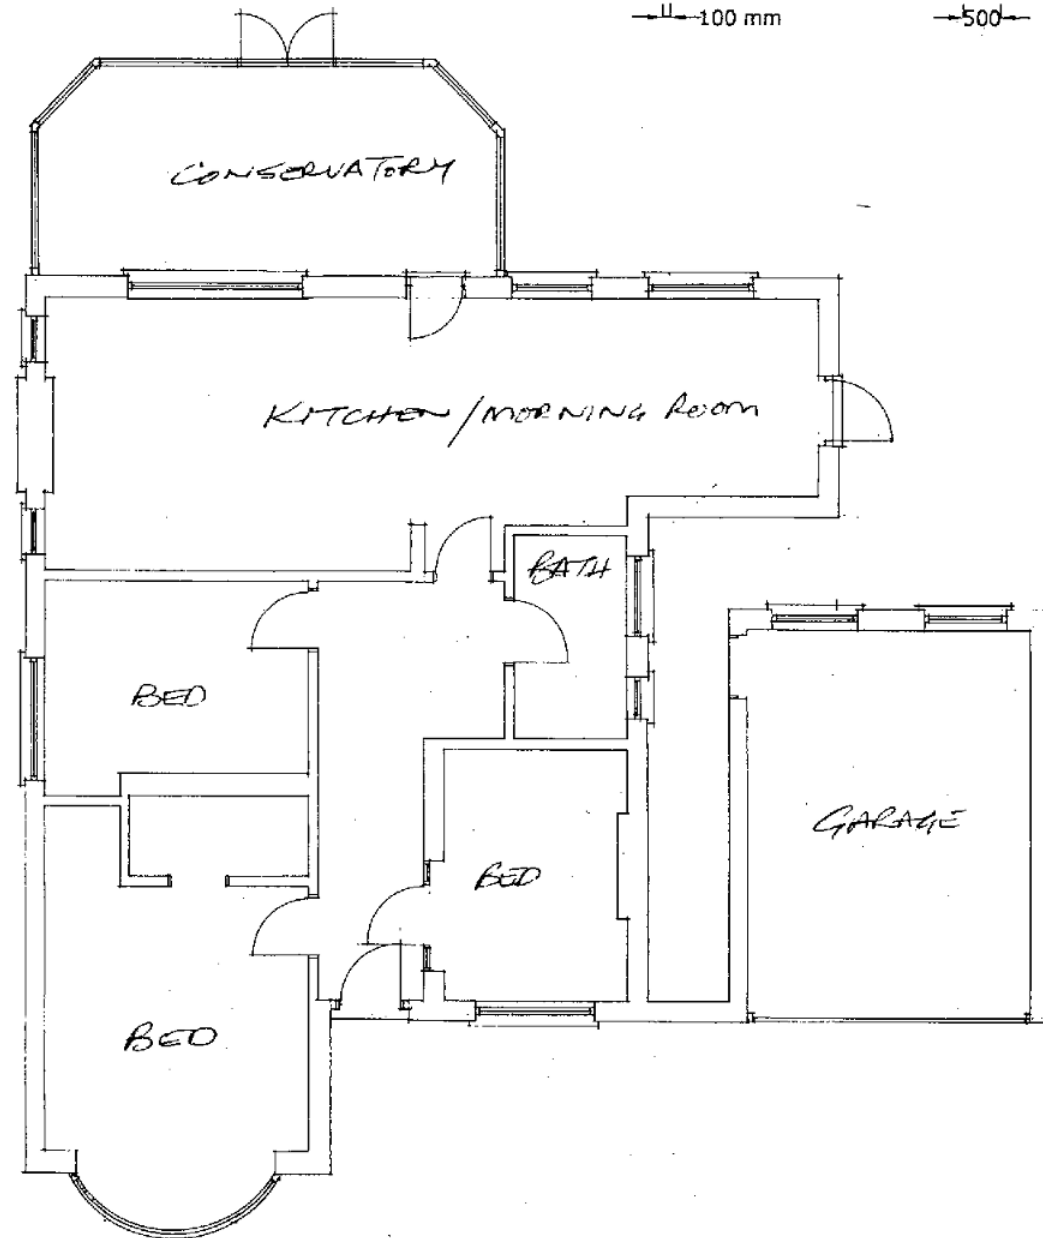


Rear Elevation

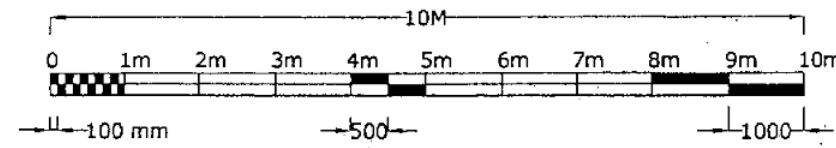

Ground Floor Plan



Side Elevation

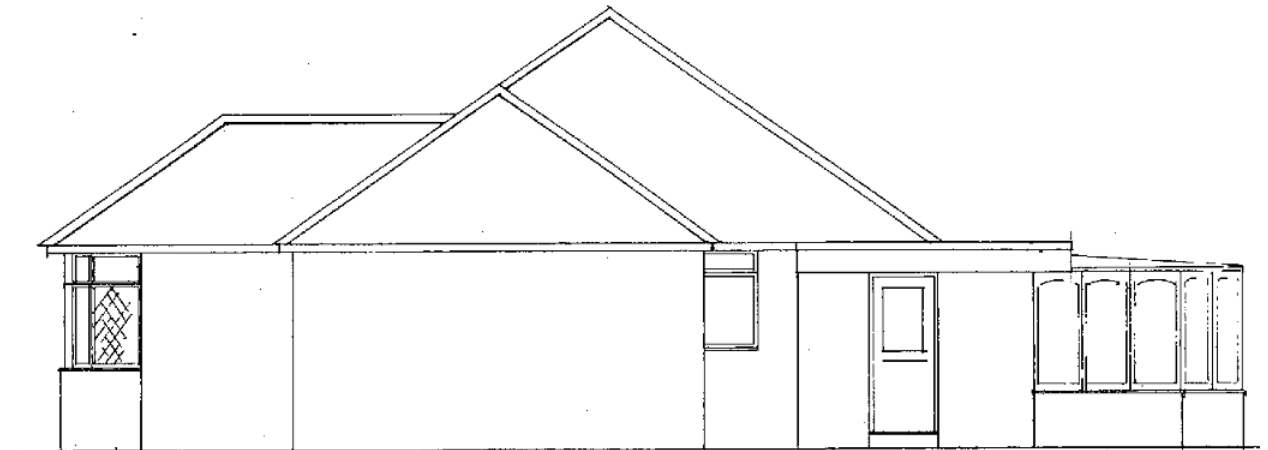

Side Elevation

	david silverman architectural consultant 70 woodland drive, watford, herts wd17 3bz mobile: 07941 306 146	
	SITE 1 Chiltern Road Pinner Middx HA5 2TD	

DETAIL		
Existing		
DATE	DRAWING NUMBER	
SCALE	1:100	20/2710/1
DRAWN BY		