



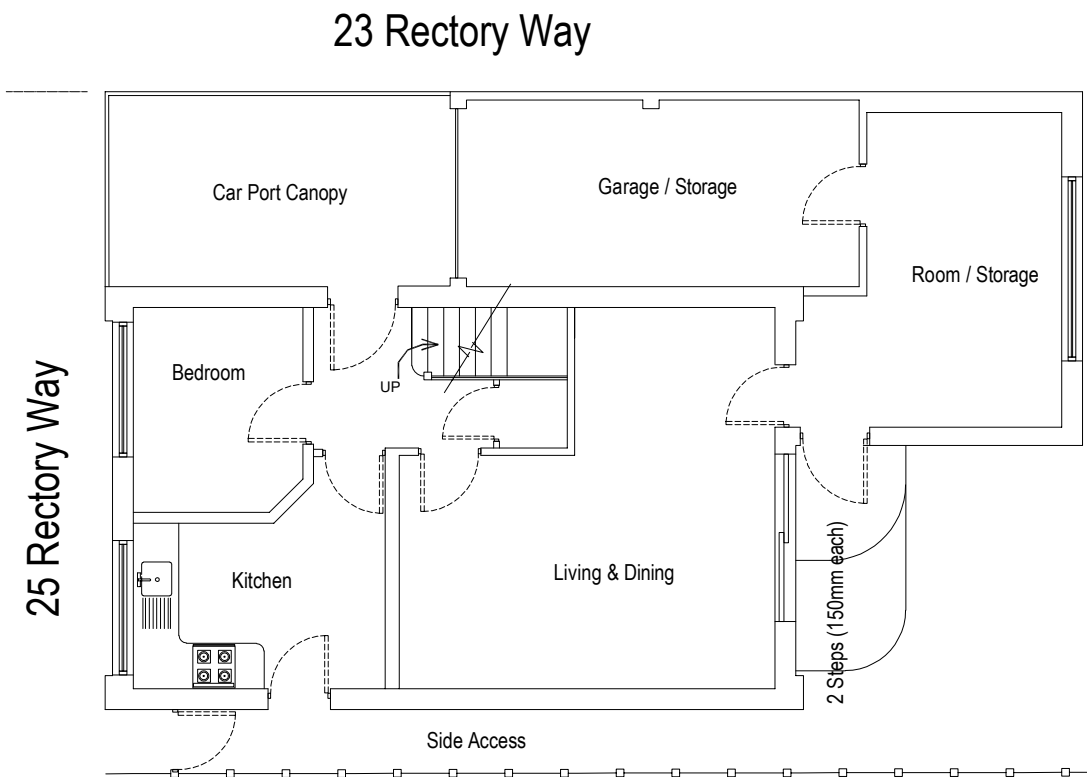

GROUND FLOOR PLAN (Existing)



FRONT ELEVATION
(Existing)

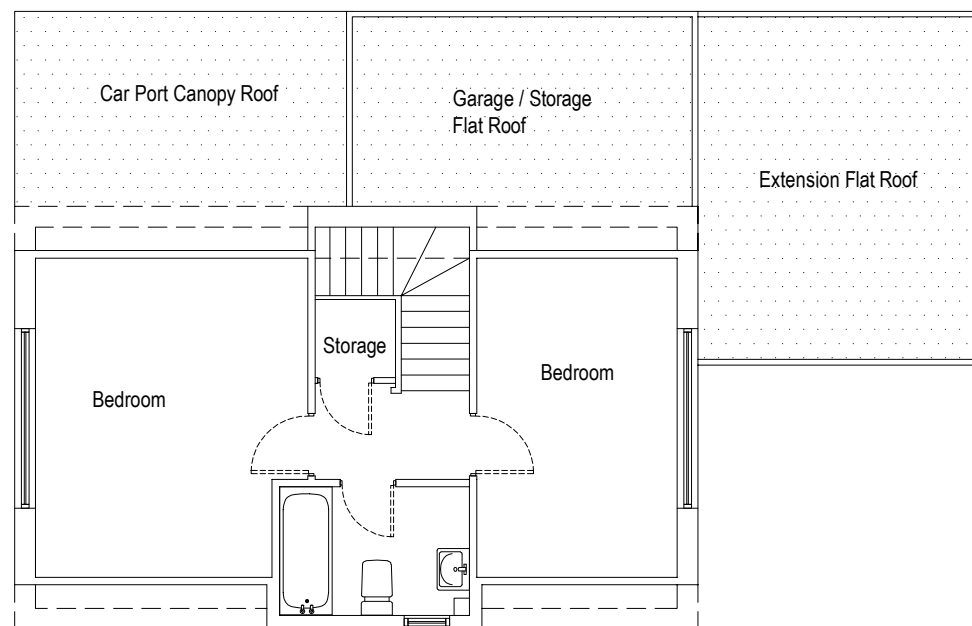


FIRST FLOOR PLAN (Existing)




REAR ELEVATION
(Existing)


rev:	revision notes:	date:
dwg status:		
drawn by:	drawn date:	scale:
BC	April 2019	1:100
project title:	25 RECTORY WAY, ICKENHAM UXBRIDGE UB10 8BS	
dwg title:	CONVERSION OF THE EXISTING SIDE CARPORT INTO ENTRANCE PORCH	
dwg no:	25 RECTORY WAY/ 11	rev: F

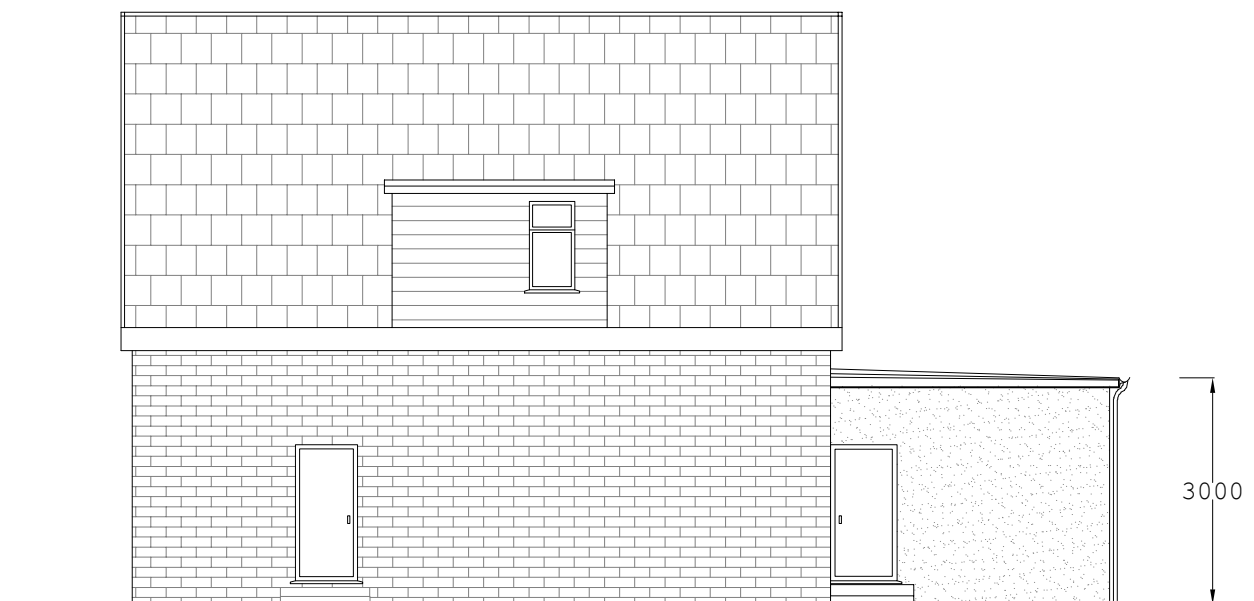


LEFT SIDE ELEVATION (Existing)

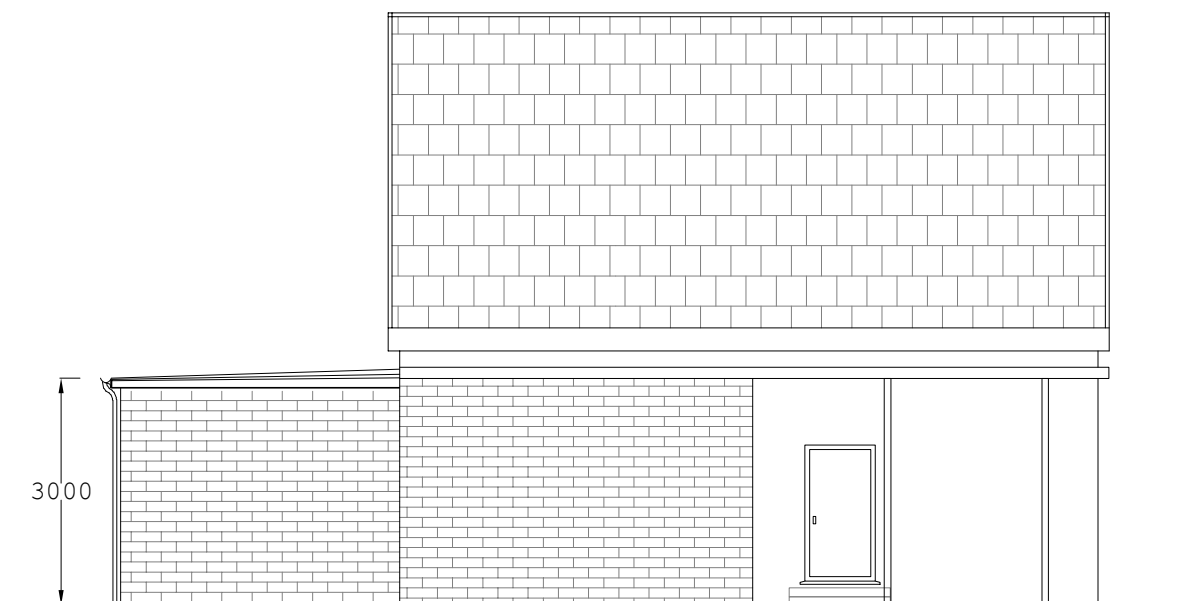

RIGHT SIDE ELEVATION (Existing)

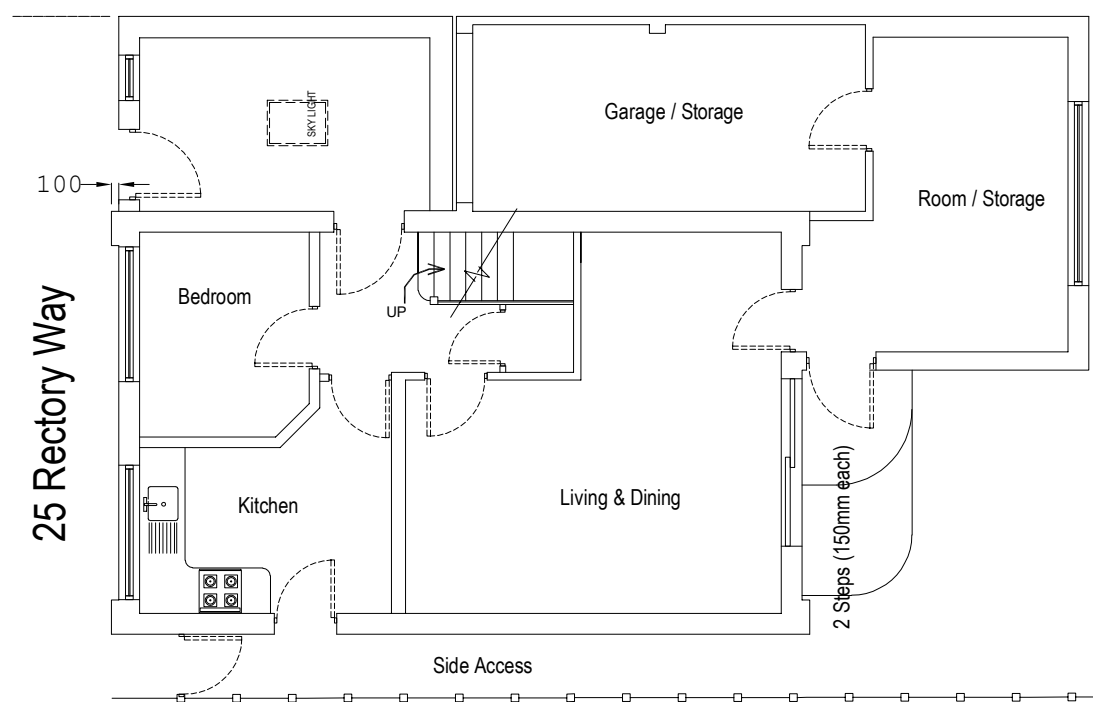


GROUND FLOOR PLAN (Proposed)

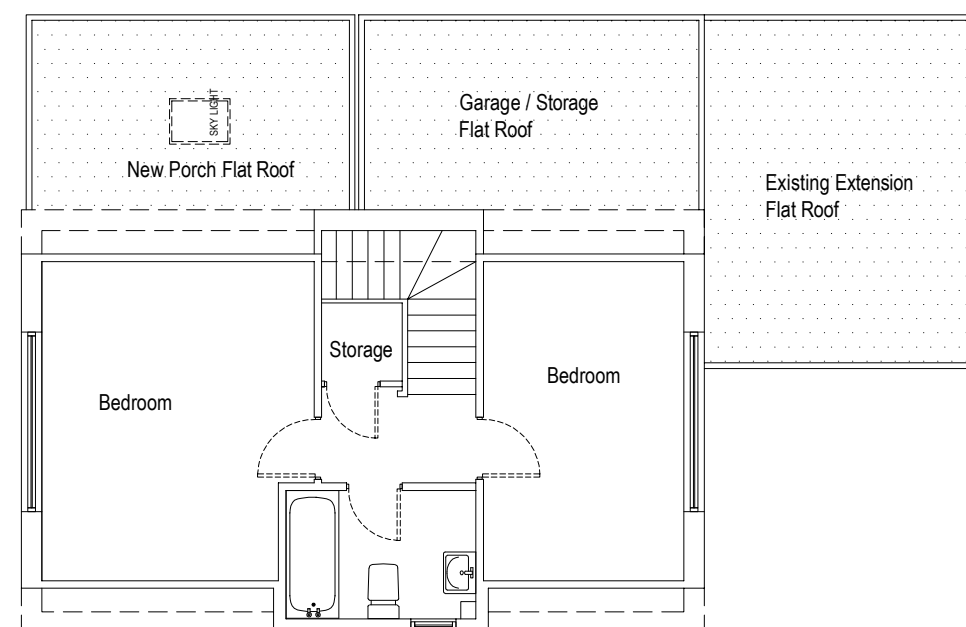


FIRST FLOOR PLAN (Proposed)


rev:	revision notes:	date:
dwg status:		
drawn by:	drawn date:	scale:
BC	April 2019	1:100
project title:		
25 RECTORY WAY, ICKENHAM UXBRIDGE UB10 8BS		
dwg title:		
CONVERSION OF THE EXISTING SIDE CARPORT INTO ENTRANCE PORCH		
dwg no:	25 RECTORY WAY/ 12	rev: F

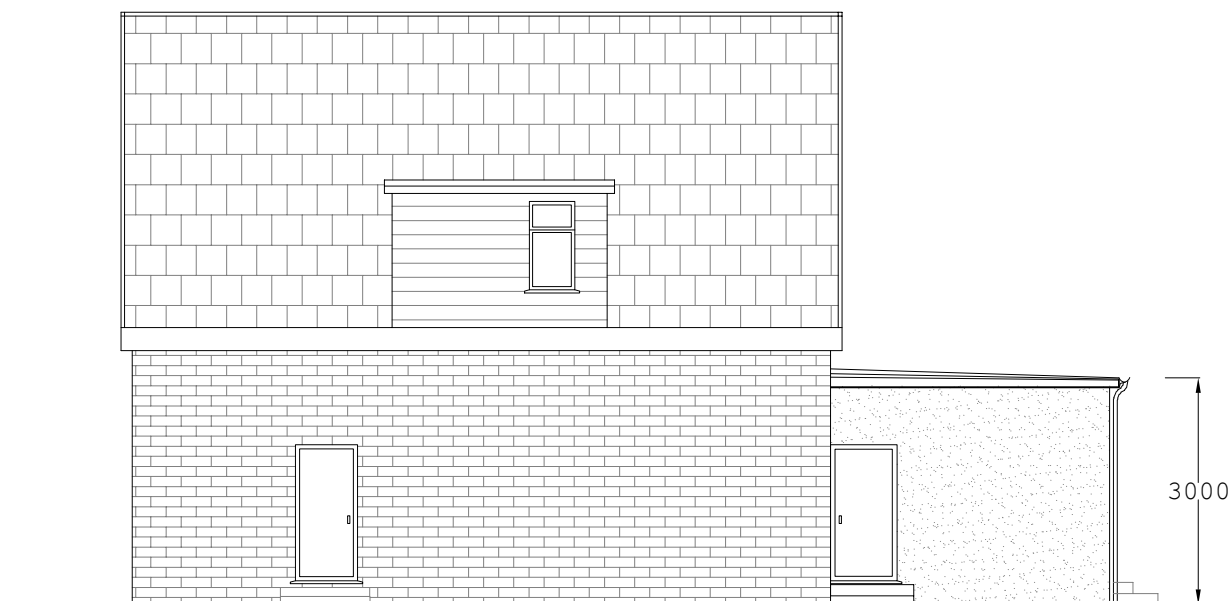


LEFT SIDE ELEVATION (Proposed) -
Remains the Same

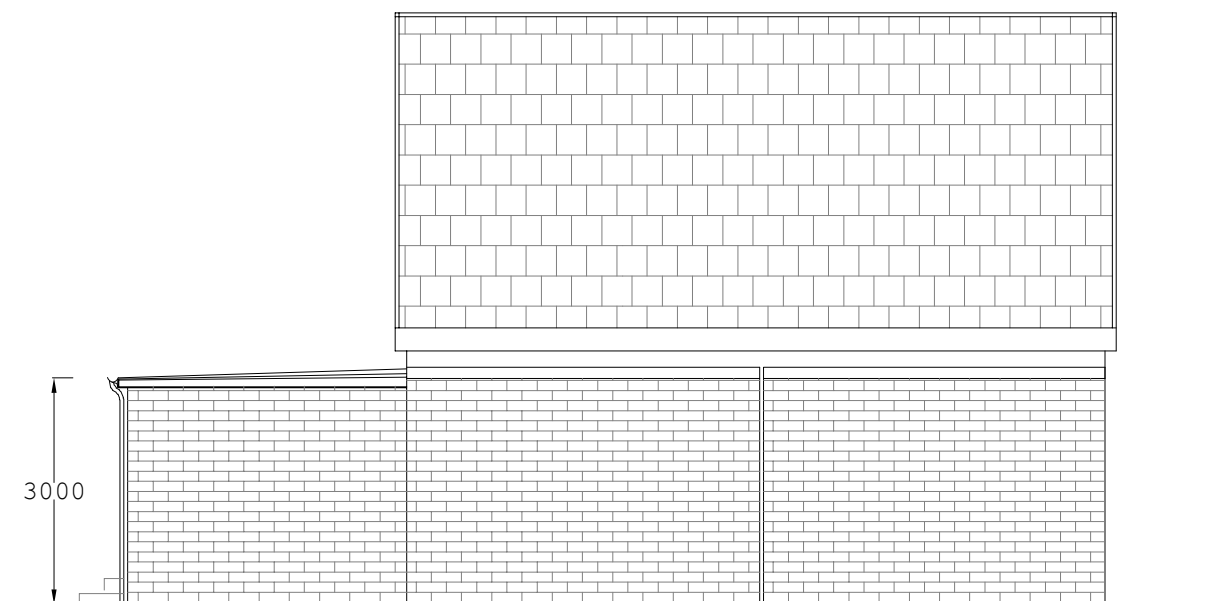

RIGHT SIDE ELEVATION (Proposed)

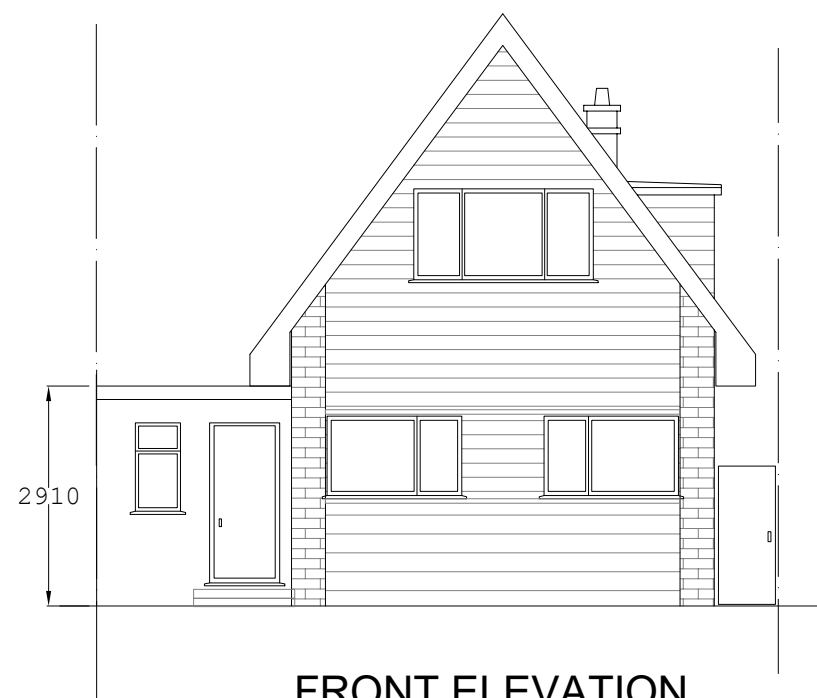

FRONT ELEVATION
(Proposed)

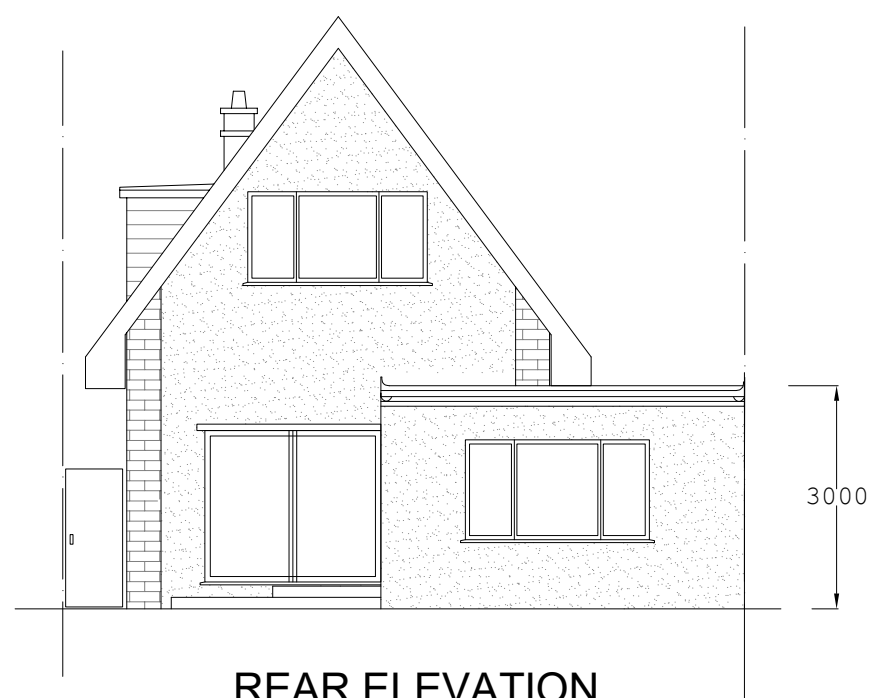

REAR ELEVATION
(Proposed) - Remains
the Same

rev:	revision notes:	date:
dwg status:		
drawn by:	drawn date:	scale:
BC	April 2019	1:100
project title:		
25 RECTORY WAY, ICKENHAM UXBRIDGE UB10 8BS		
dwg title:		
CONVERSION OF THE EXISTING SIDE CARPORT INTO ENTRANCE PORCH		
dwg no: 25 RECTORY WAY/ 13		rev: F