


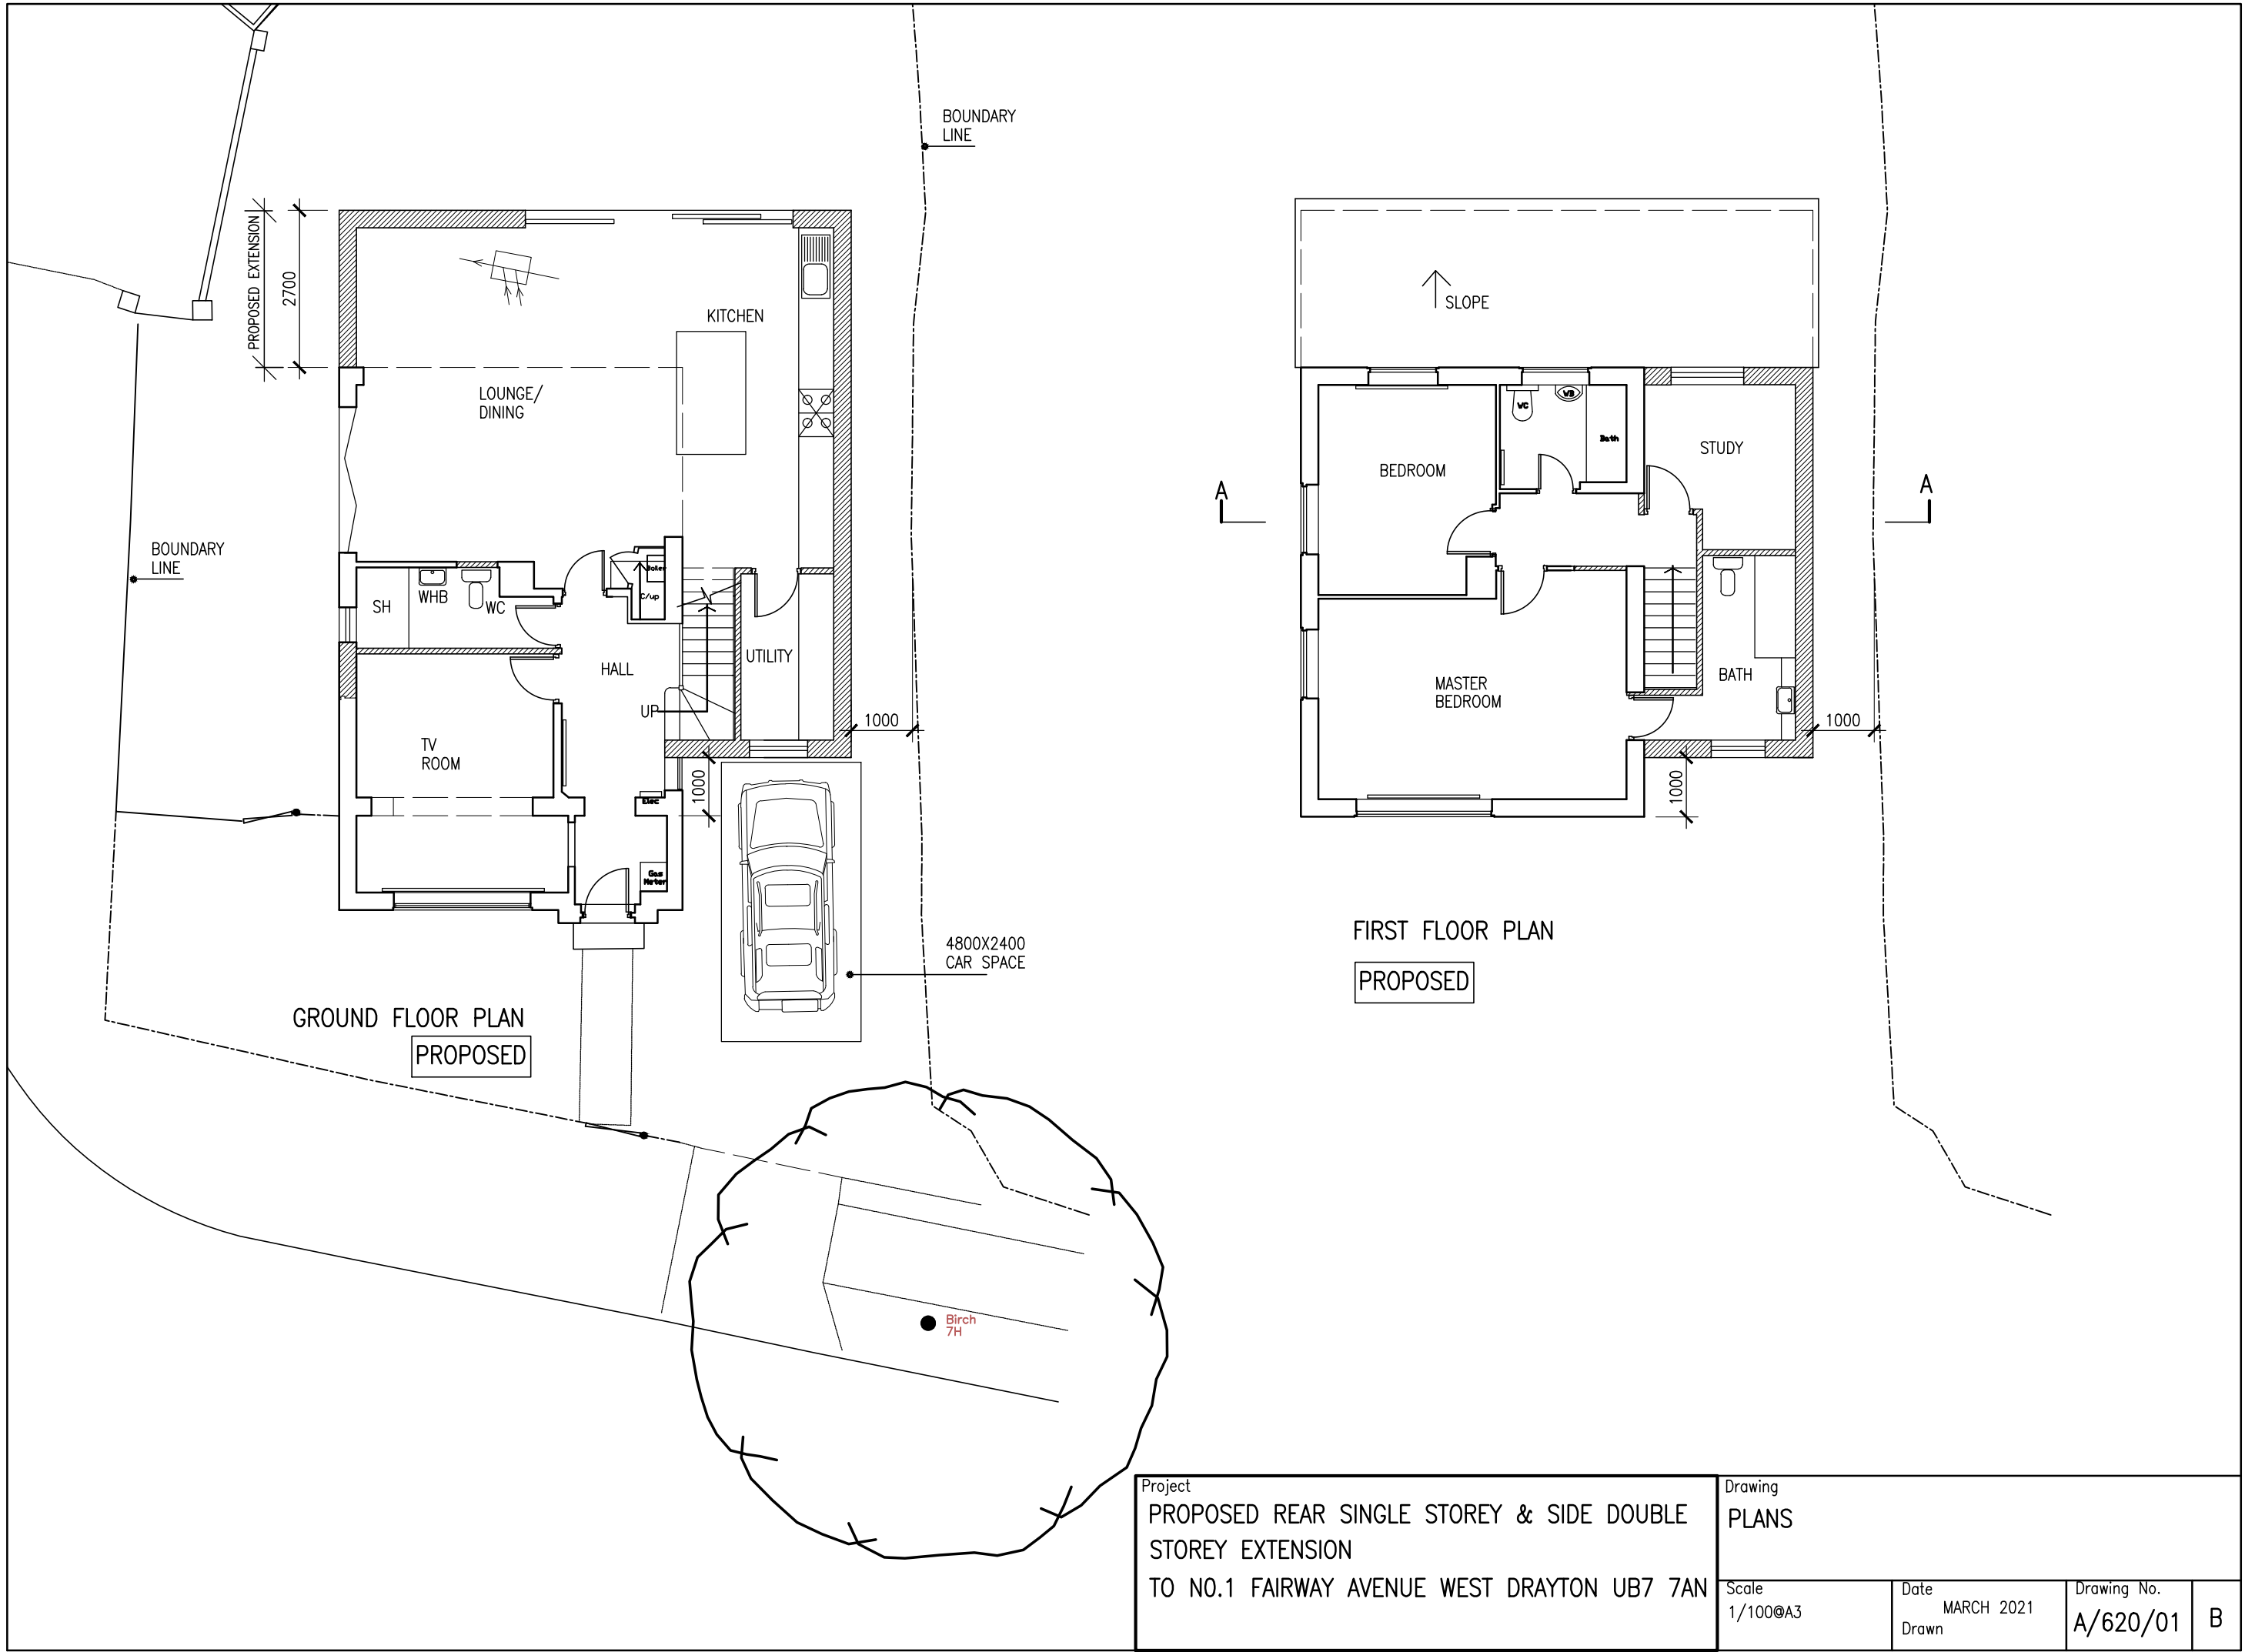

Project
PROPOSED REAR SINGLE STOREY & SIDE DOUBLE
STOREY EXTENSION
TO NO.1 FAIRWAY AVENUE WEST DRAYTON UB7 7AN

Drawing
PLANS

Scale
1/100@A3

Date
MARCH 2021
Drawn

Drawing No.
A/620/01

B