
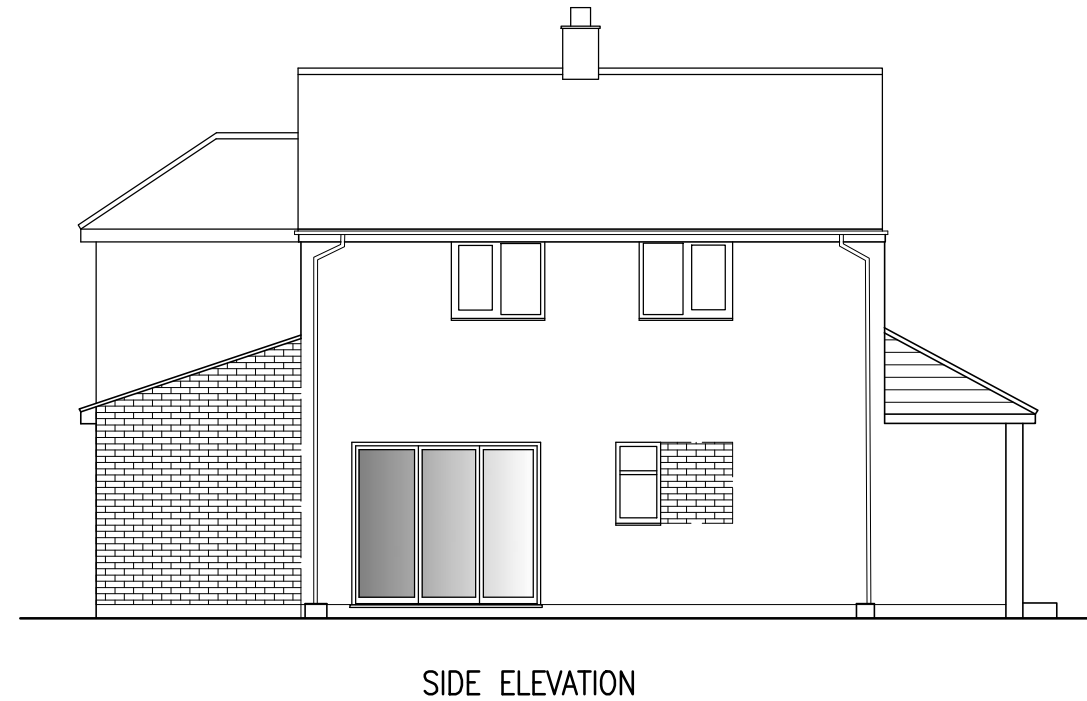
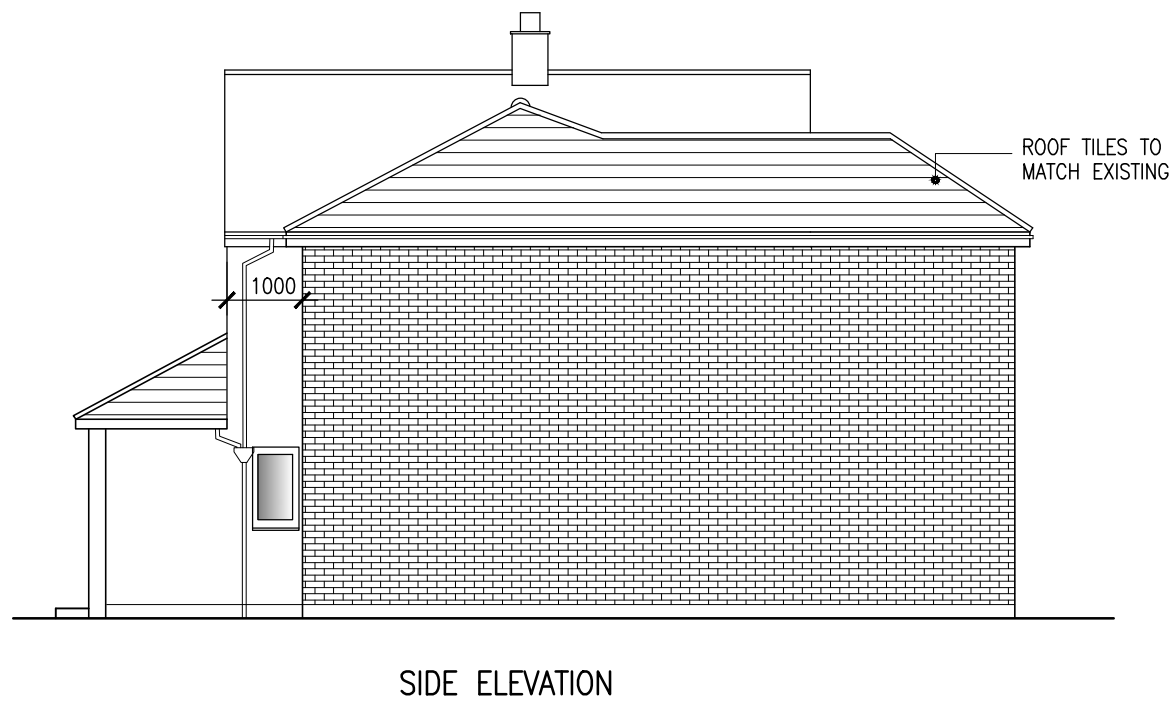
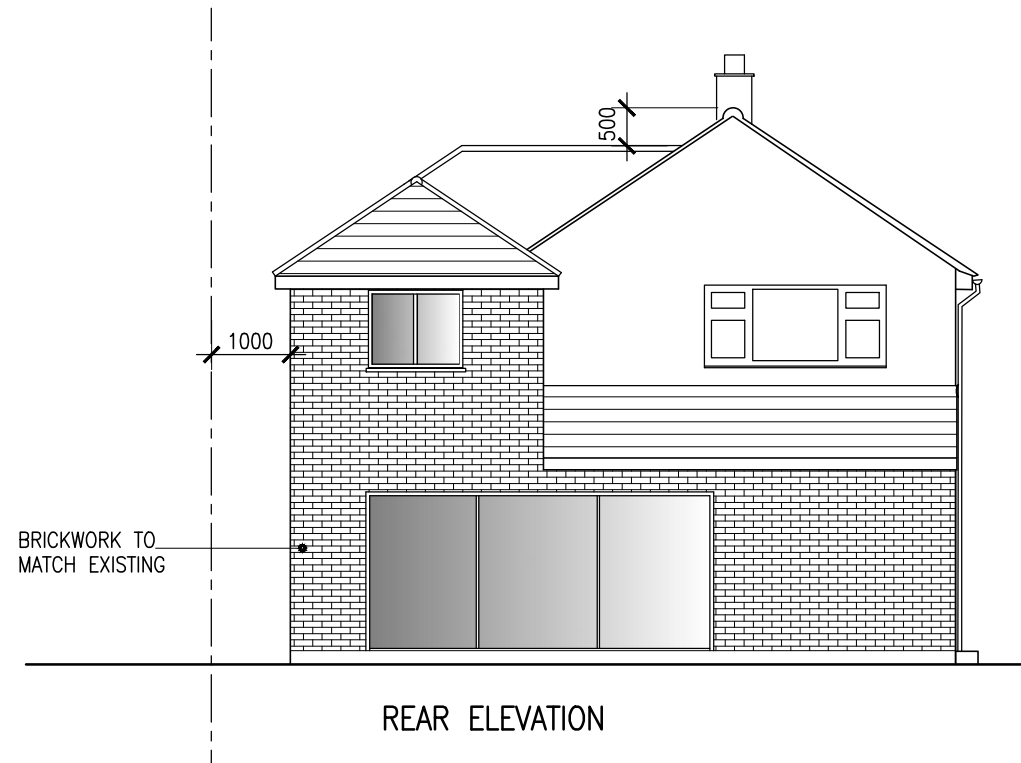


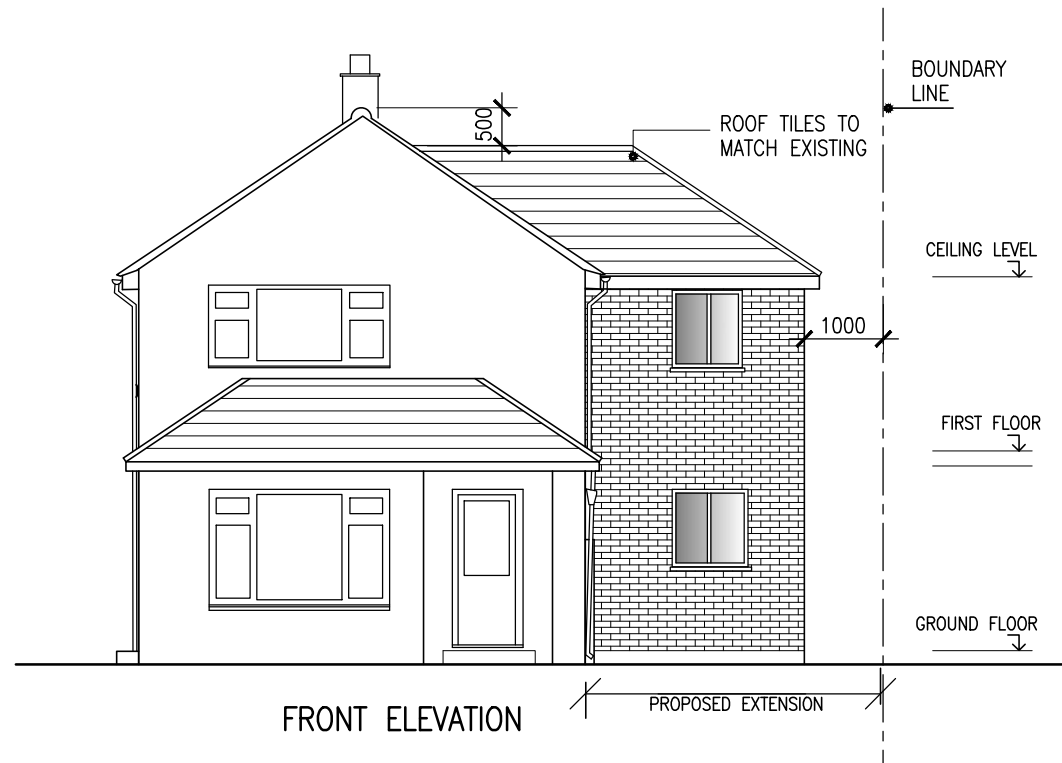

Project		Drawing			
PROPOSED REAR SINGLE STOREY & SIDE DOUBLE STOREY EXTENSION		PLANS			
TO NO.1 FAIRWAY AVENUE WEST DRAYTON UB7 7AN		Scale	Date	Drawing No.	
		1/100@A3	MARCH 2021	A/620/02	A