


Haydon School

New AGP



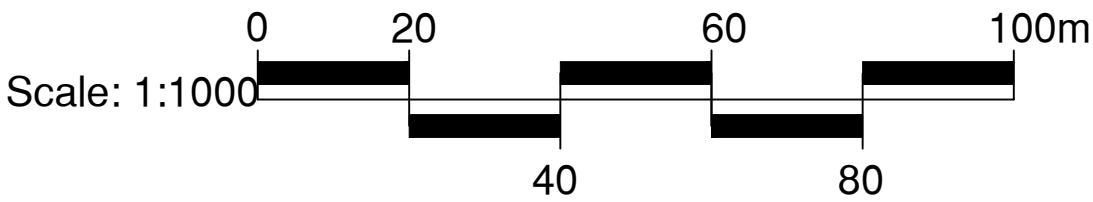


CONSULTANTS
Surfacing Standards Ltd
Office 2, Longspan House,
Aston Road, Loughborough, LE15 8NY
01530 400 012


1. DO NOT SCALE FROM DRAWING UNLESS FOR PLANNING PURPOSES ONLY. ALL
DIMENSIONS TO BE CHECKED ON SITE PRIOR TO COMMENCEMENT OF WORKS.
2. THIS DRAWING IS COPYRIGHT TO SURFACING STANDARDS LTD.
3. ALL PERSONNEL SHOULD BE AWARE OF THE HEALTH AND SAFETY PLAN WHICH IS
RETAINED IN THE SITE MANAGERS OFFICE.

00 PLANNING ISSUE
REV DESCRIPTION
ME
REV CK DATE
06/05/26



Surfacing Standards Limited
SPORTS PITCH CONSULTANTS

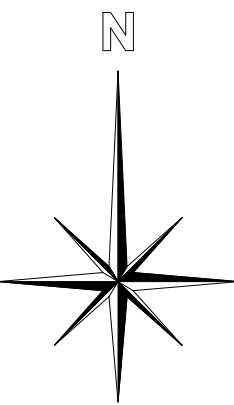

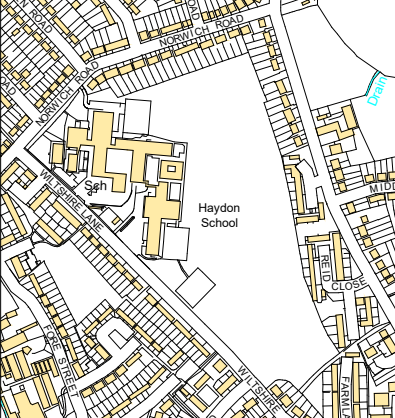

AUTHOR
ME

TITLE
Haydon School
New AGP
AGP Lighting Comparison

PROJECT
G-214594

SCALE
1:1000

SIZE
A1

DRAWING No
16

REVISION
00