


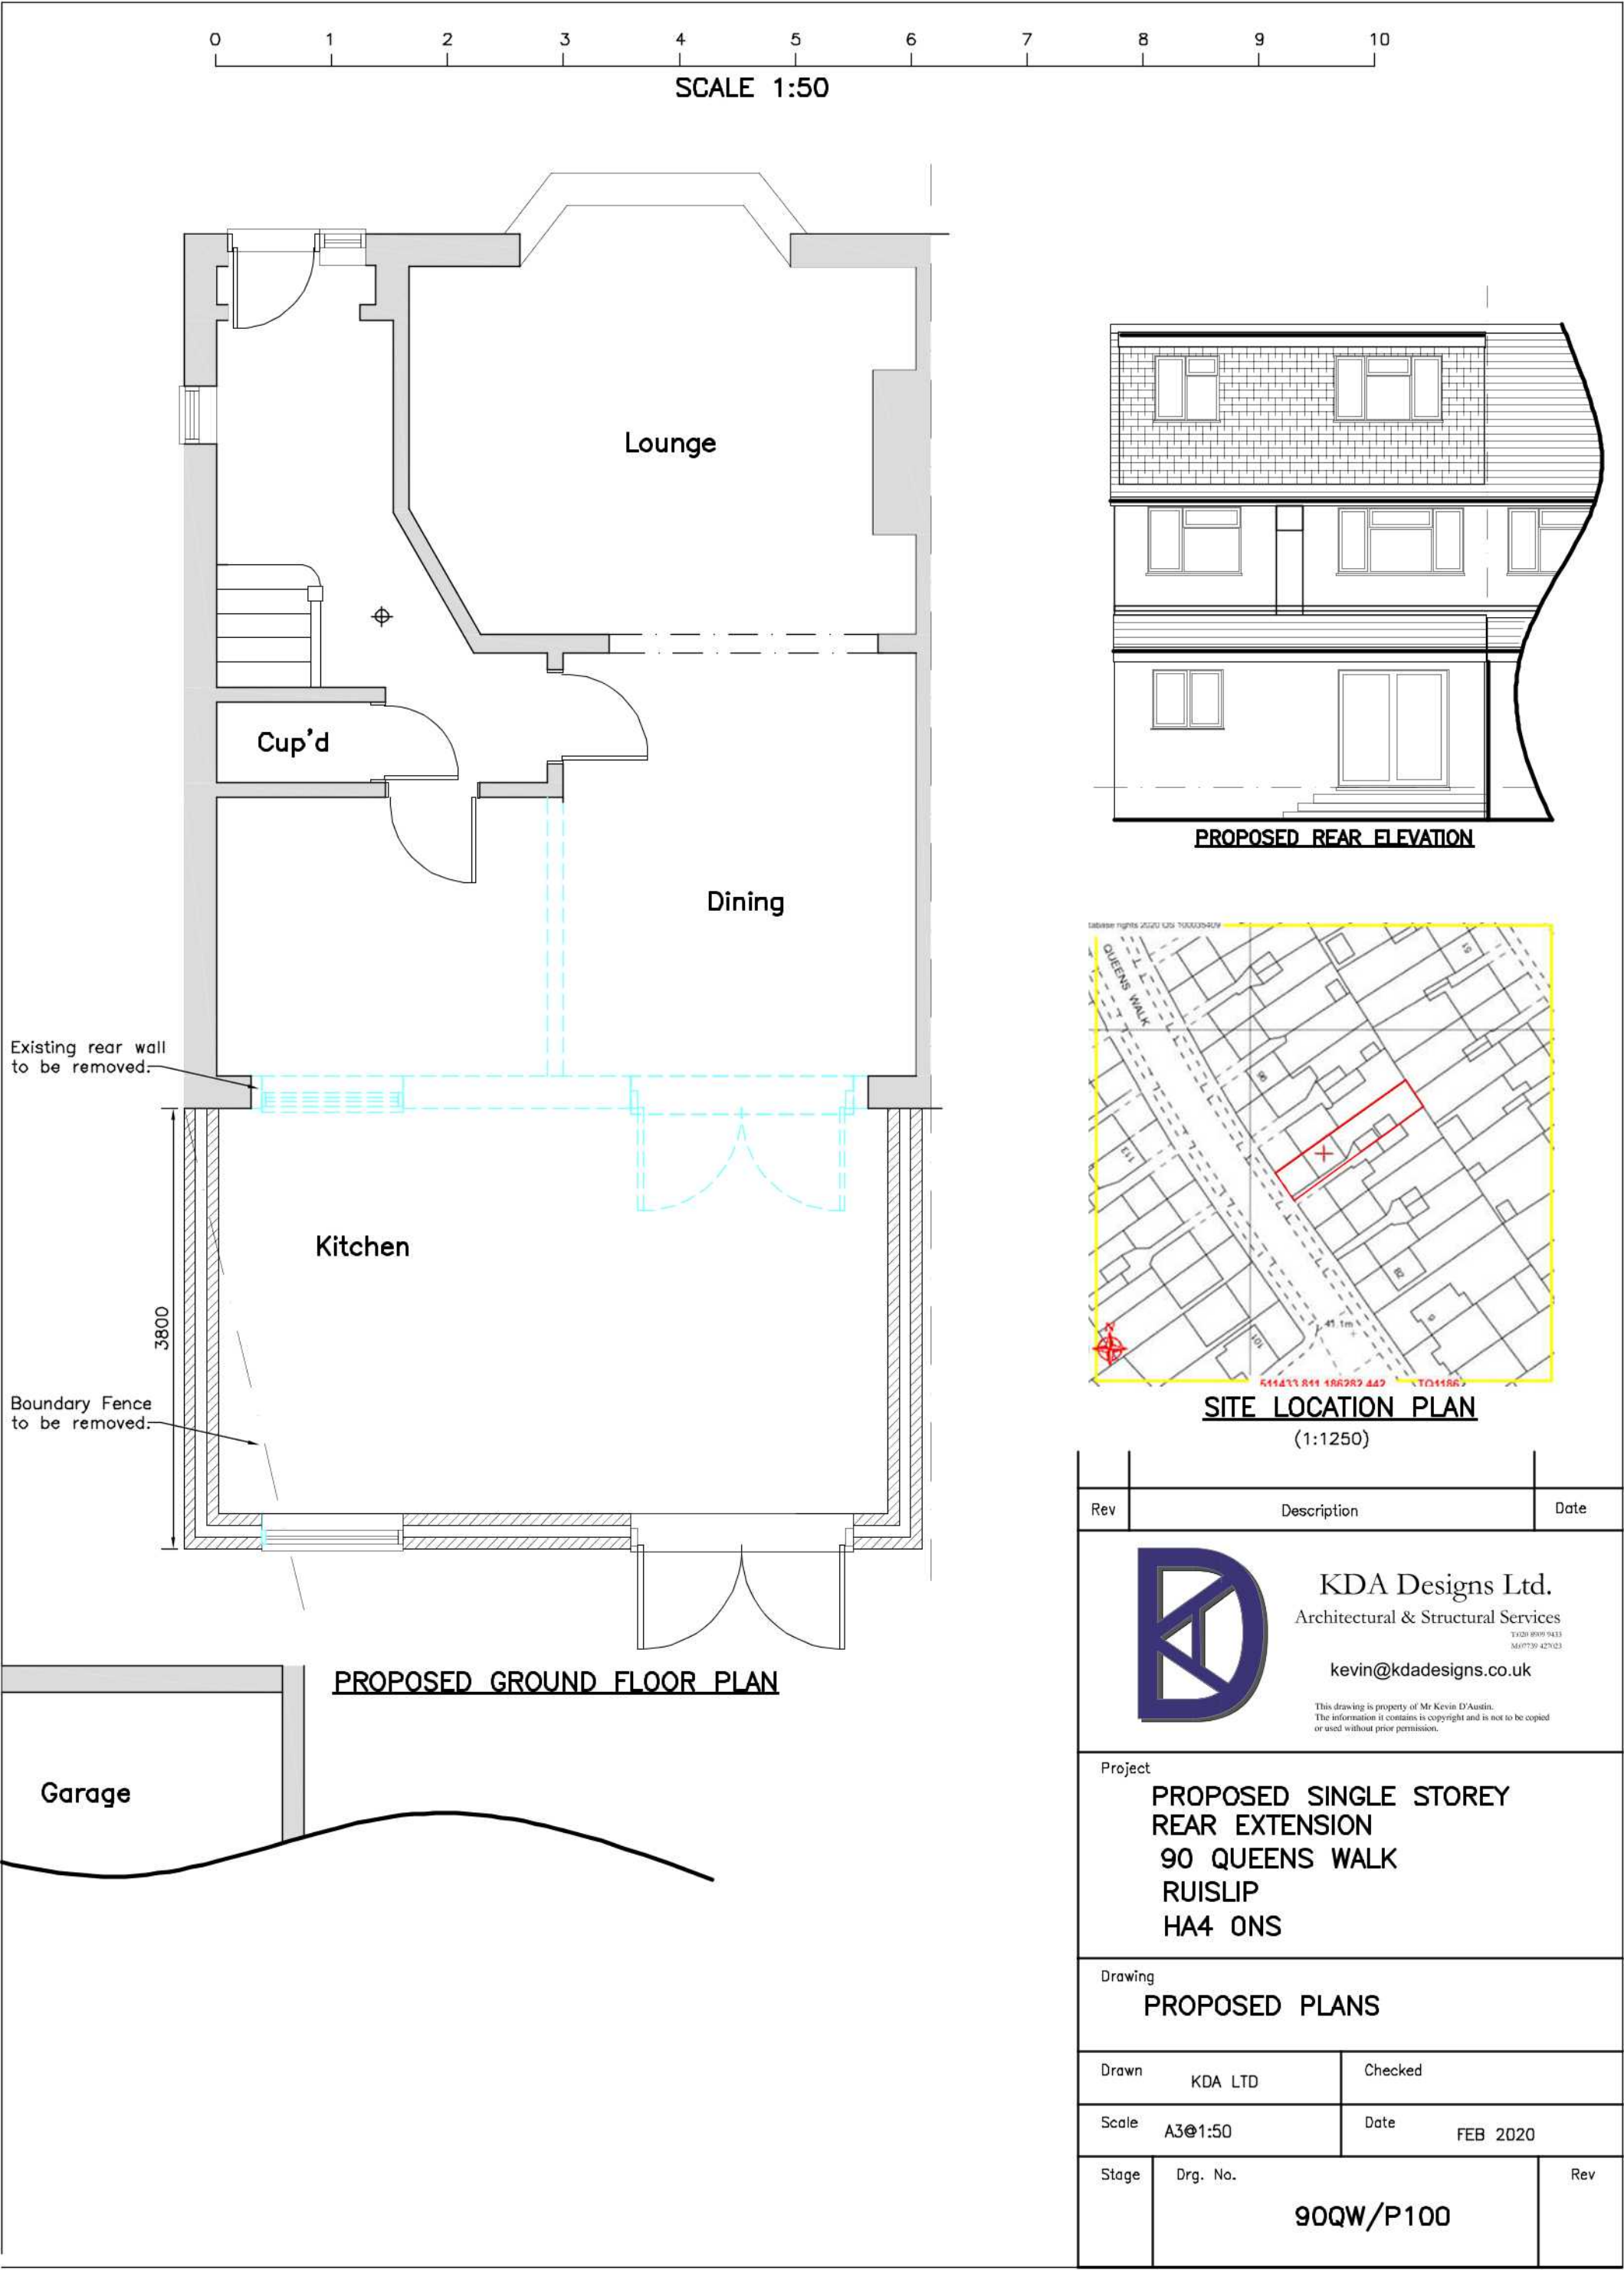

Rev	Description	Date
 KDA Designs Ltd. Architectural & Structural Services TX01 8009 9433 M01730 427023 kevin@kdadesigns.co.uk This drawing is property of Mr Kevin D'Austin. The information it contains is copyright and is not to be copied or used without prior permission.		
Project PROPOSED SINGLE STOREY REAR EXTENSION 90 QUEENS WALK RUISLIP HA4 0NS		
Drawing PROPOSED PLANS		
Drawn KDA LTD		Checked
Scale A3@1:50		Date FEB 2020
Stage	Drg. No. 90QW/P100	Rev