


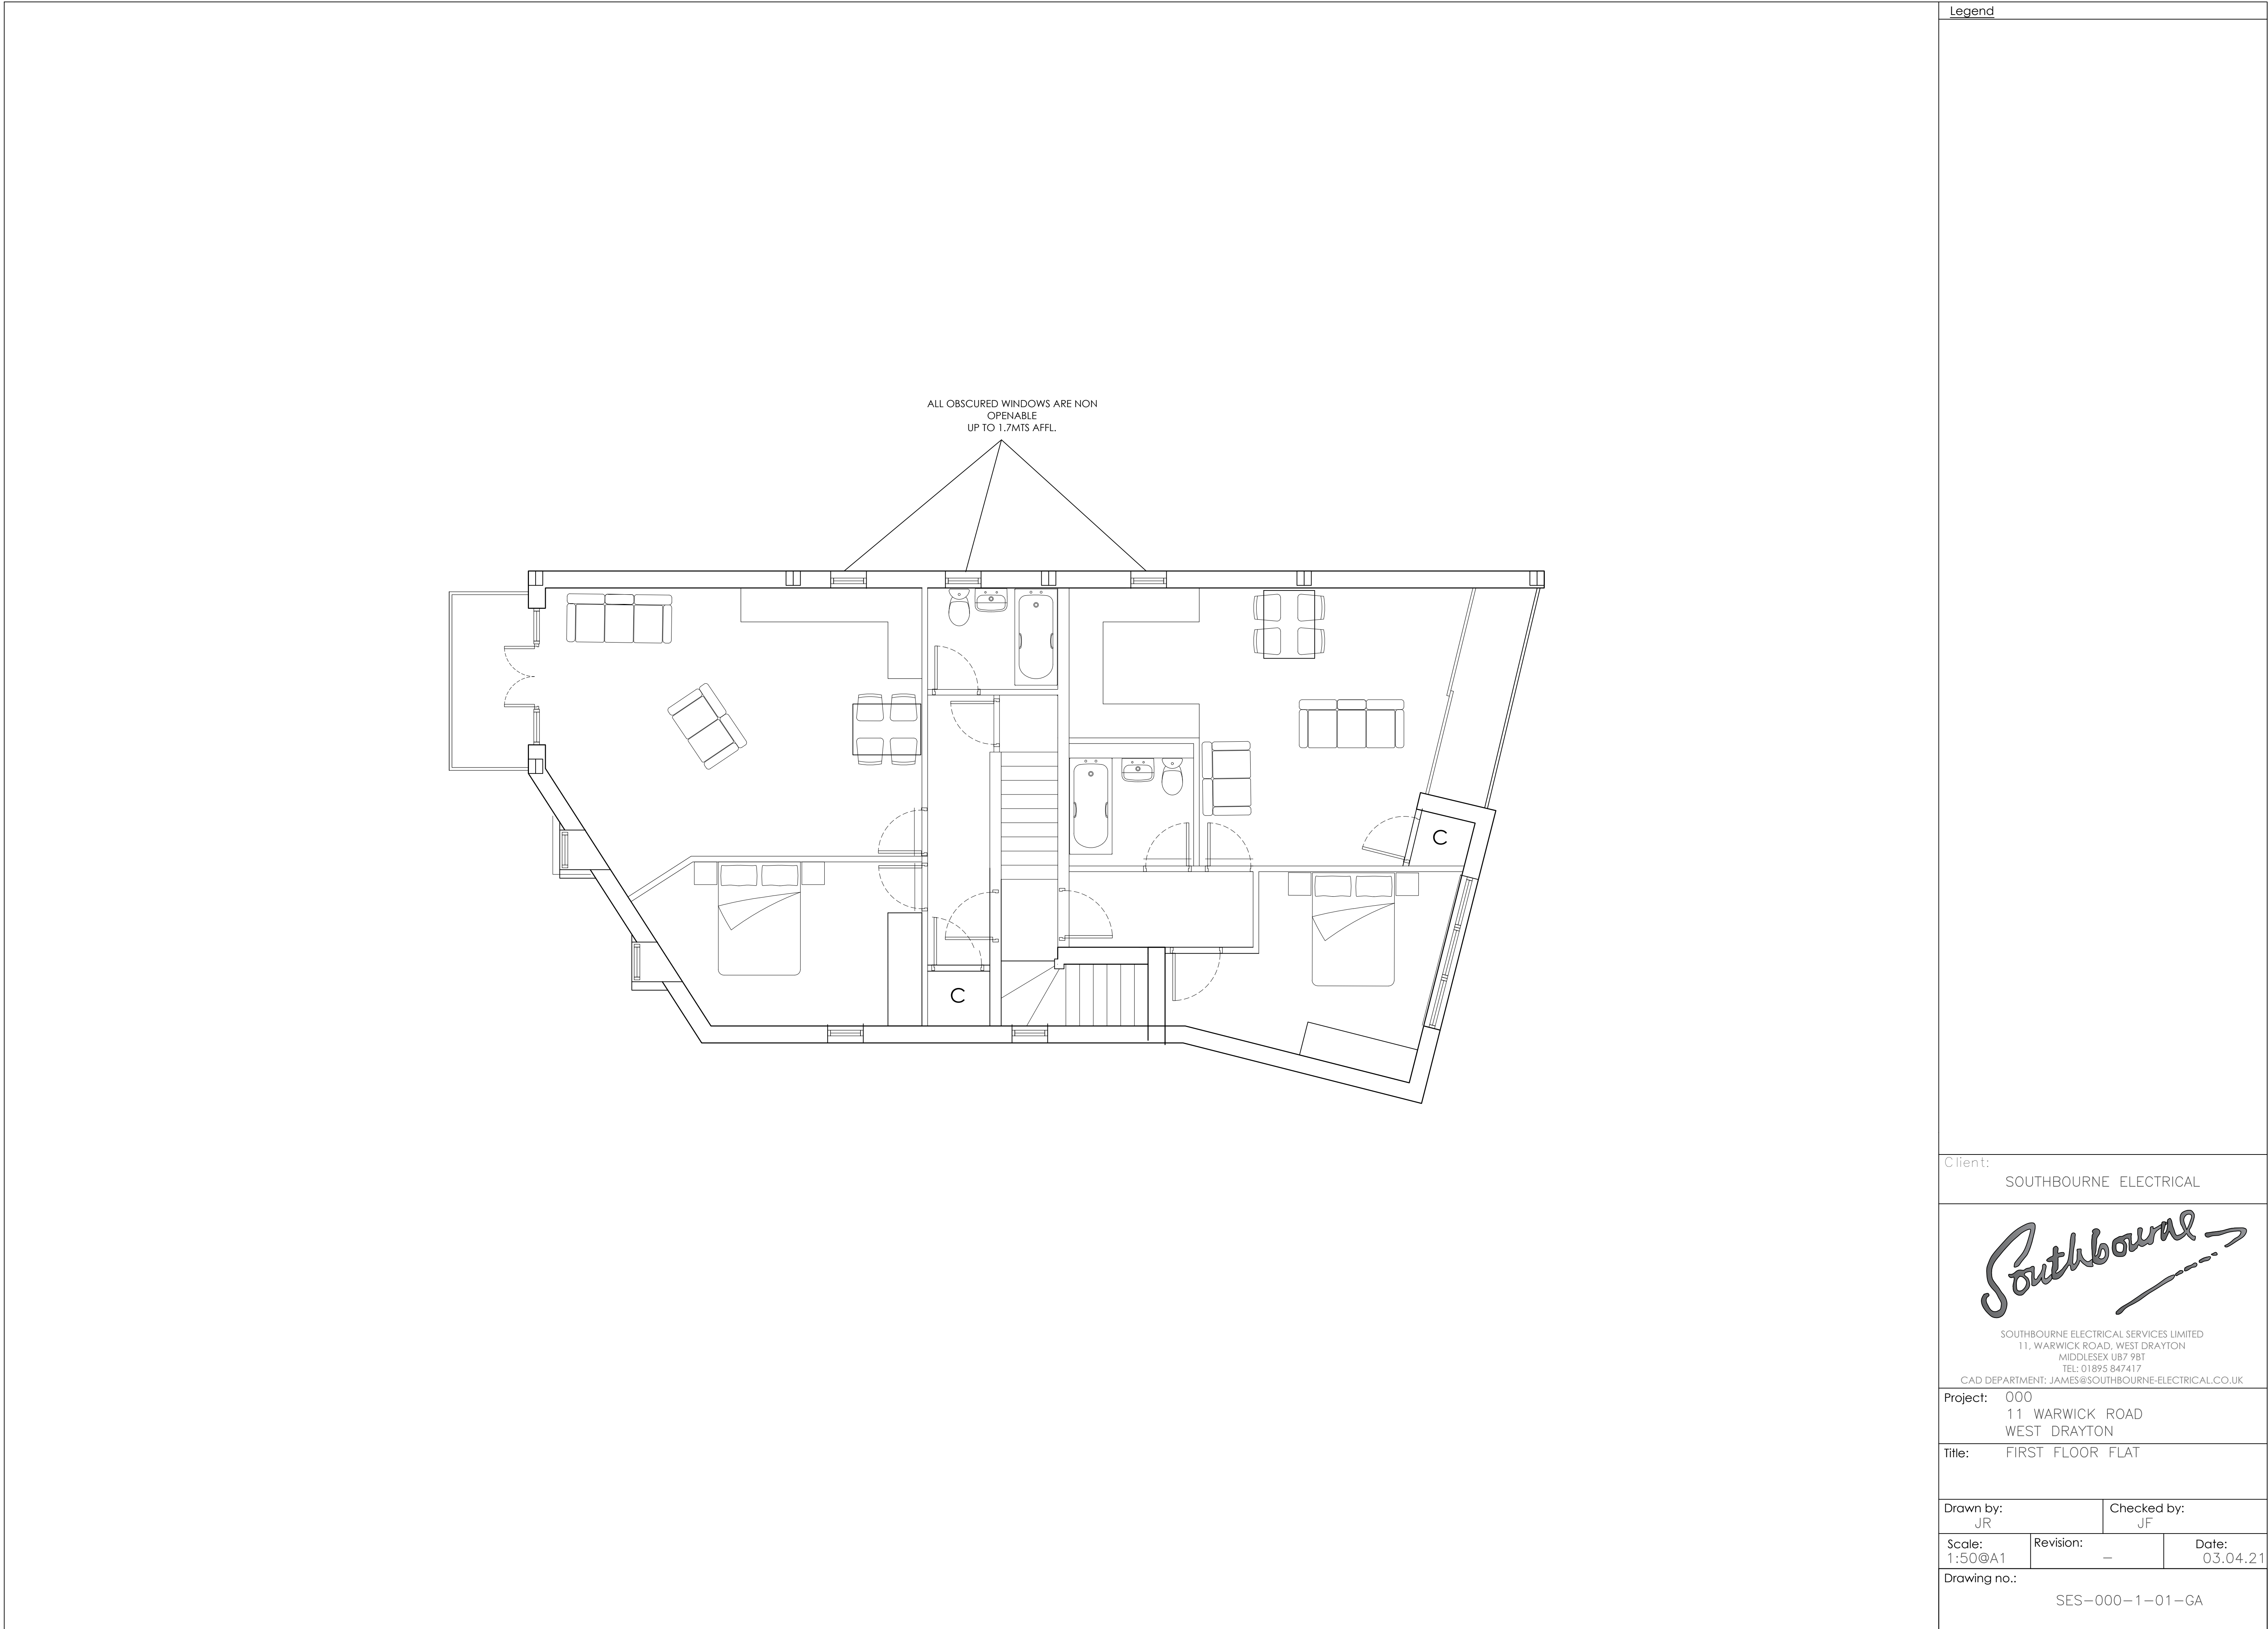

Legend

Client:

SOUTHBOURNE ELECTRICAL



SOUTHBOURNE ELECTRICAL SERVICES LIMITED
11, WARWICK ROAD, WEST DRAYTON
MIDDLESEX UB7 9BT
TEL: 01895 847417
CAD DEPARTMENT: JAMES@SOUTHBOURNE-ELECTRICAL.CO.UK

Project:

000
11 WARWICK ROAD
WEST DRAYTON

Title:

FIRST FLOOR FLAT

Drawn by:	Checked by:	
JR	JF	

Scale:	Revision:	Date:
1:50@A1	—	03.04.21

Drawing no.:

SES-000-1-01-GA