

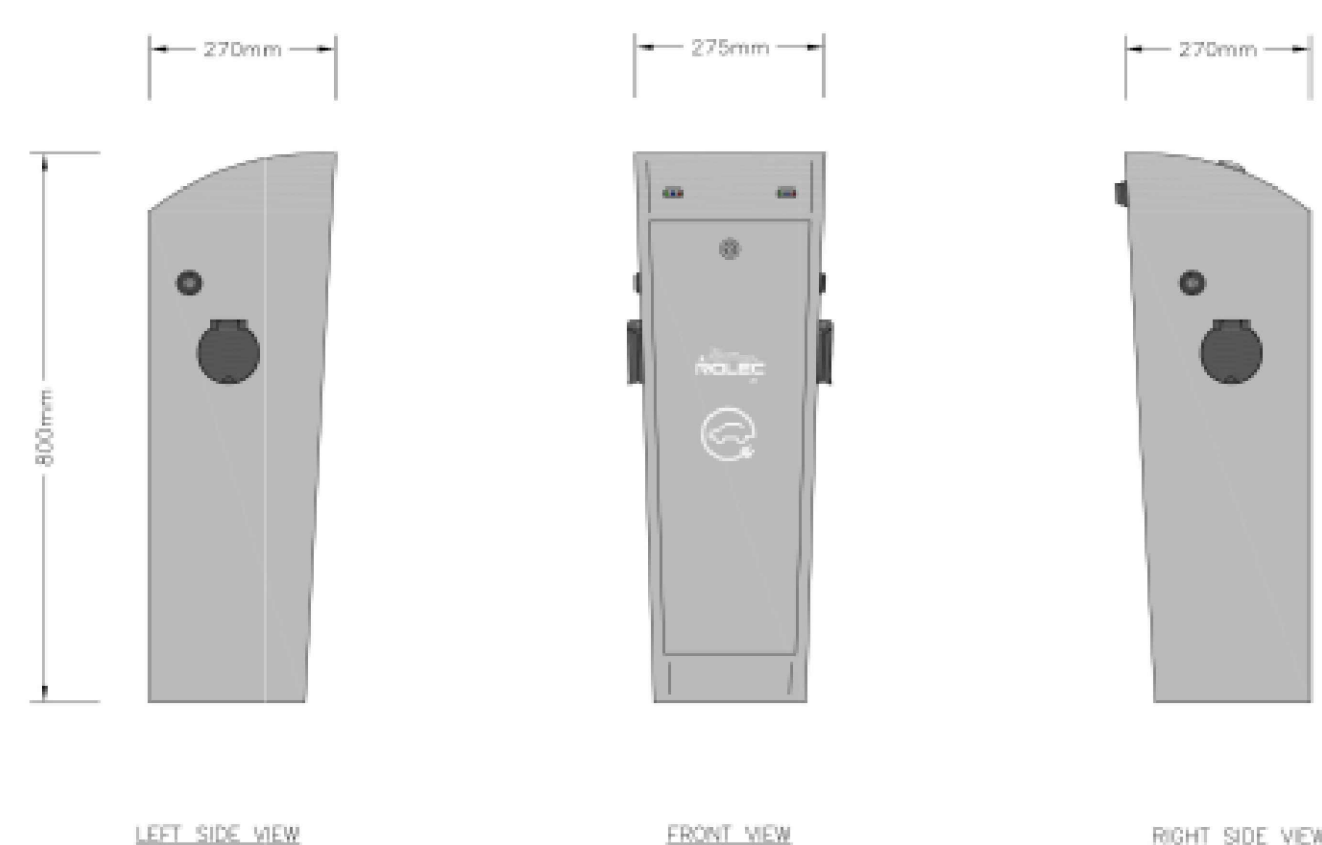


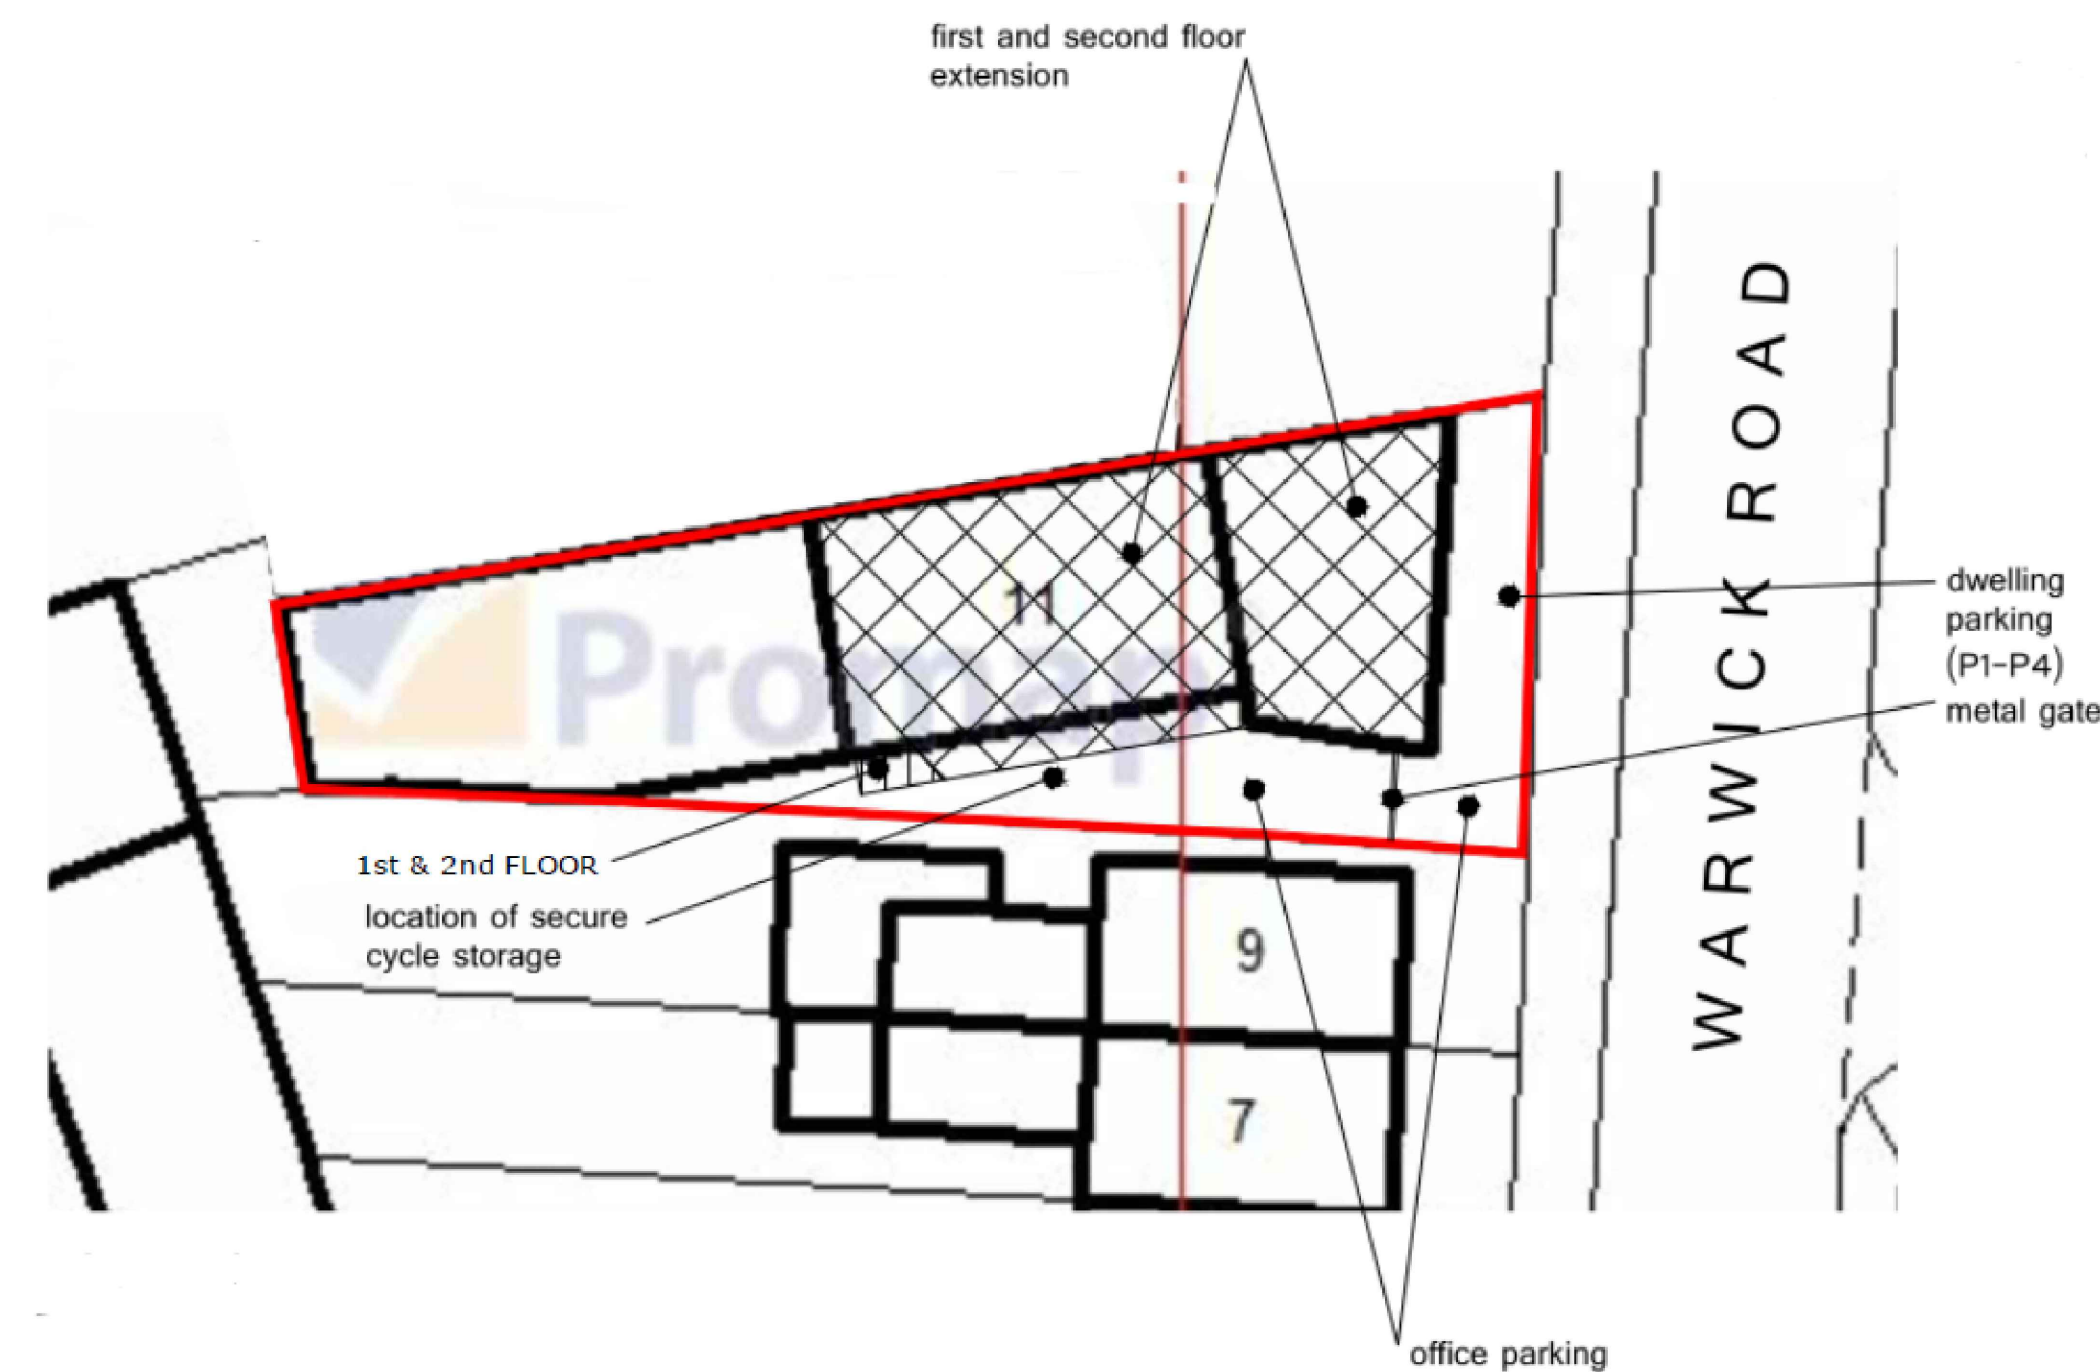

800mm wall mounted autocharge

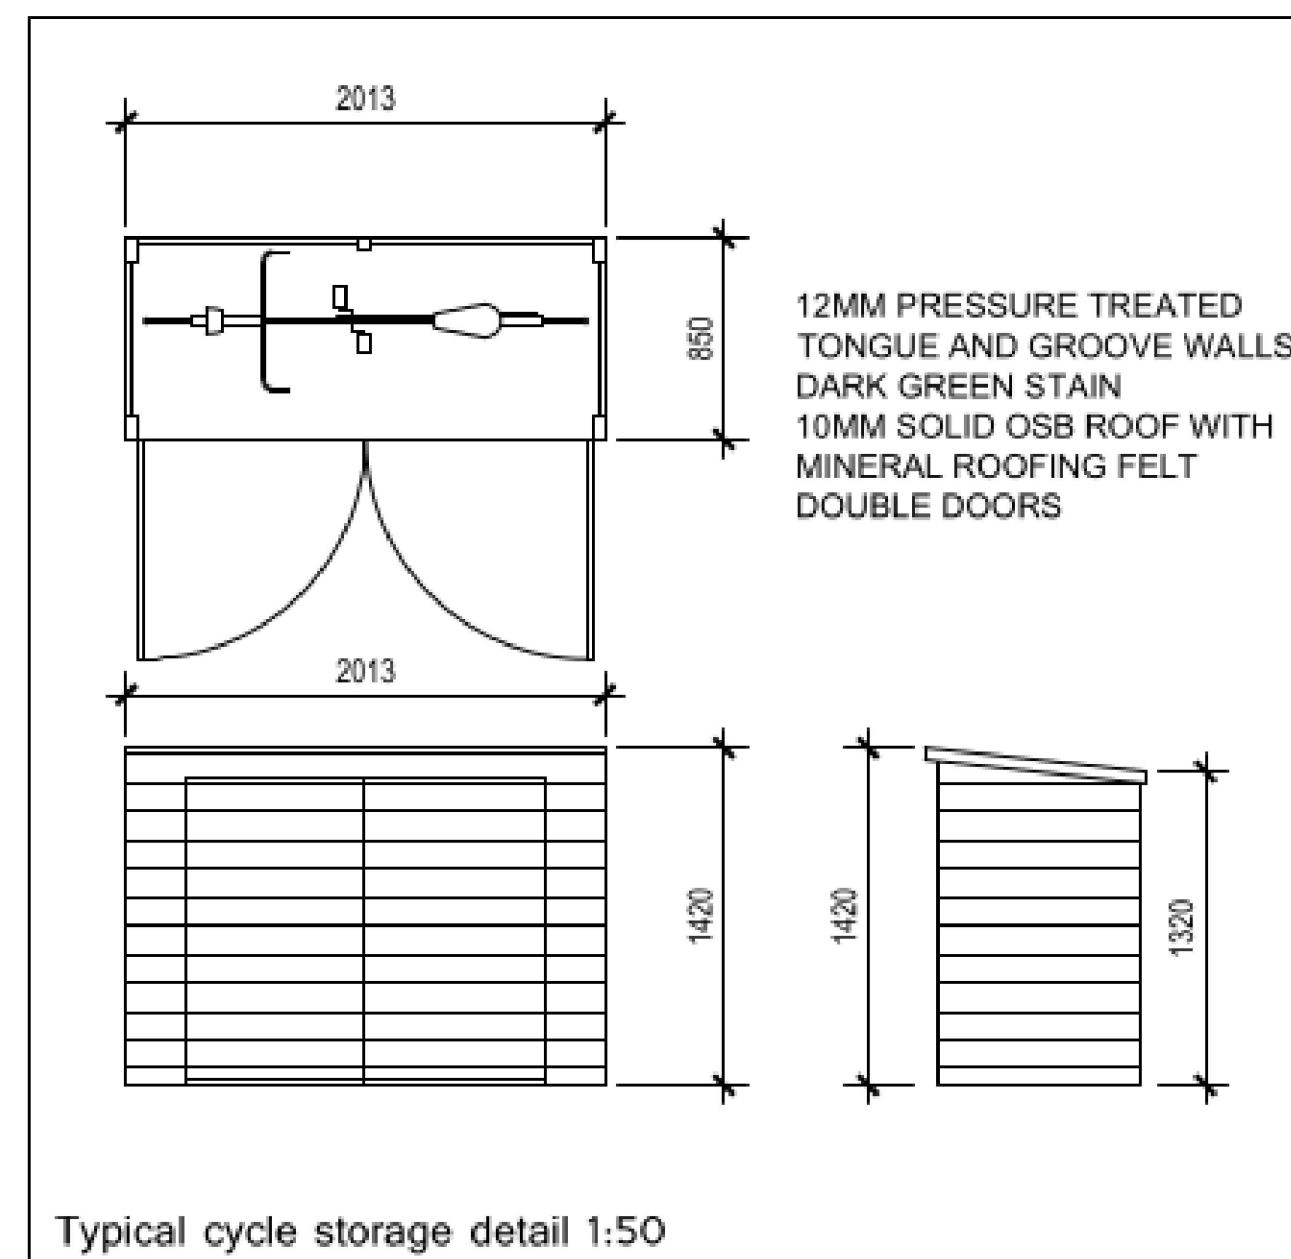

- COMPONENT LIST:**
- 1x WALL MOUNTED
AUTOCHARGE UNIT
 - 2x 16AMP RCBO's
 - 2x 32AMP RCBO's
 - 2x 16AMP CONTACTORS
 - 2x 32AMP CONTACTOR
 - 2x MODE 3 COMMUNICATION
UNITS
 - 2x 32AMP IEC62196 SOCKETS
 - 2x KEYSWITCH
 - 1x LED CHARGING STATUS
INDICATOR

EV charging point
(refer to PL 01 for location)



PROPOSED