


Holophane Lighting

standard columns stepped steel



Holophane products that are suitable

aeris large
aeris medium
ashbourne
caribe
chalfont
denver pole
dorchester
grosvenor
gladiator
hallbrook
module 600
parkpack
petxina
prismasphere
predator small
predator large
QSM
QSS
seattle flood
signature II
sherington
urbandeco
vista
vista grande
vista junior
woburn

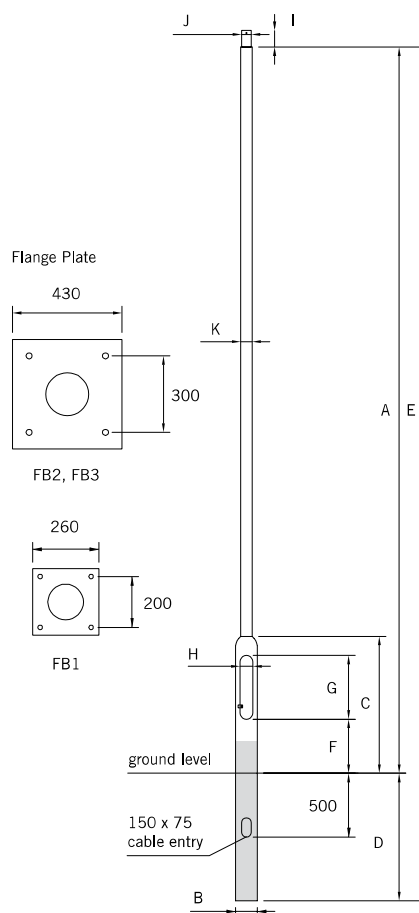

	Height (m)	Nominal Height	Base Diameter*	Base Height	Planting Depth	Overall Length	Door to Ground	Door Opening Length	Door Opening Width	Spigot Length*	Spigot Diameter*	Shaft Diameter*	Weight kg*	Bending Moment Nm
drawing ref	A	B	C	D	E	F	G	H	I	J	K			
3m std	3000	140	1075	800	3800	425	500	100	—	—	76	28.42	TBC	
4m std	4000	140	1075	800	4800	425	500	100	—	—	76	32.96	6500	
4m hd	4000	168	1250	800	4800	425	500	100	130	76	89	51.6	9865	
5m std	4700	140	1075	800	5500	425	500	100	—	—	76	36.13	6200	
5m hd	4700	168	1075	800	5500	425	500	100	130	76	89	50.7	9865	
6m std	5700	140	1075	1000	6700	425	500	100	—	—	76	42.69	6000	
6m hd	5700	168	1075	1000	6700	425	500	100	130	76	89	60.07	9550	
8m std	7700	168	1250	1200	8900	500	600	115	130	76	89	77.30	10100	
8m hd	7700	168	1250	1200	8900	500	600	115	250	102	114	96.32	14000	
10m std	9700	168	1250	1500	11200	500	600	115	250	102	114	142.1	17820	
10m hd	9700	194	1250	1500	11200	500	600	115	250	127	140	141.61	21250	
12m std	11700	194	1250	1700	13400	500	600	115	250	127	140	165.58	21000	

* Exclusion TBC

3-6m Poles	Flange Plate FB1	Bolts	M18 x 330
6m Poles	Flange Plate FB2	Bolts	M24 x 400
6m Poles	Flange Plate FB3	Bolts	M24 x 400

Flange Plate and J-Bolt information will be confirmed at time of order due to the necessity in ensuring the correct plate and J-Bolts are supplied.

std = Standard hd = Heavy Duty