

DO NOT SCALE FROM THIS DRAWING. ALL DIMENSIONS TO BE CHECKED ON SITE. ANY DISCREPANCIES MUST BE REPORTED TO THE ARCHITECT FOR VERIFICATION PRIOR TO COMMENCEMENT OF THE EFFECTED WORKS. IF IN DOUBT ASK. THIS DRAWING IS COPYRIGHT.

Rev No	Date	Revision note
P1	10.04.2019	Preliminary Issue.
P2	30.05.2019	Additional notes.

A


B

C

D

E

F

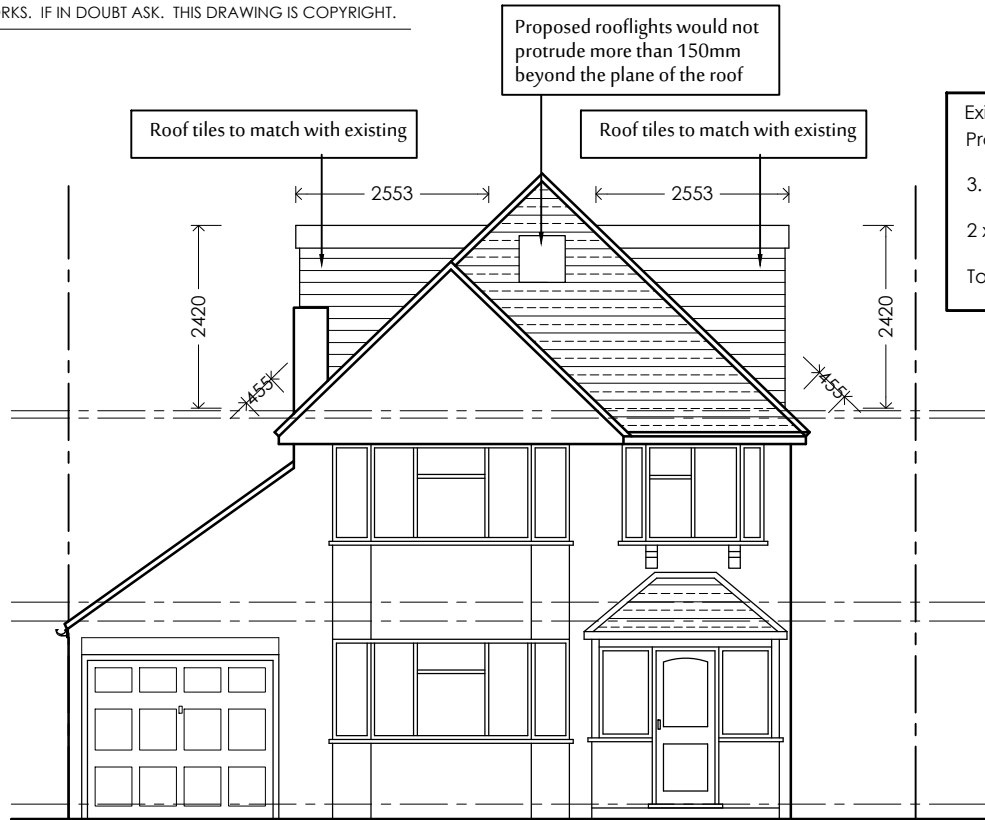

FRONT ELEVATION


Existing rear extension = 28.94 M³
Proposed dormer volume:
 $3.161 \times 2.553 \times 2.420 / 2 = 9.76 \text{ M}^3$
 $2 \times 9.76 = 19.52 \text{ M}^3$
Total volume $28.94 \text{ M}^3 + 19.52 \text{ M}^3 = 48.46 \text{ M}^3$




SIDE ELEVATION
FACING No 57



REAR ELEVATION

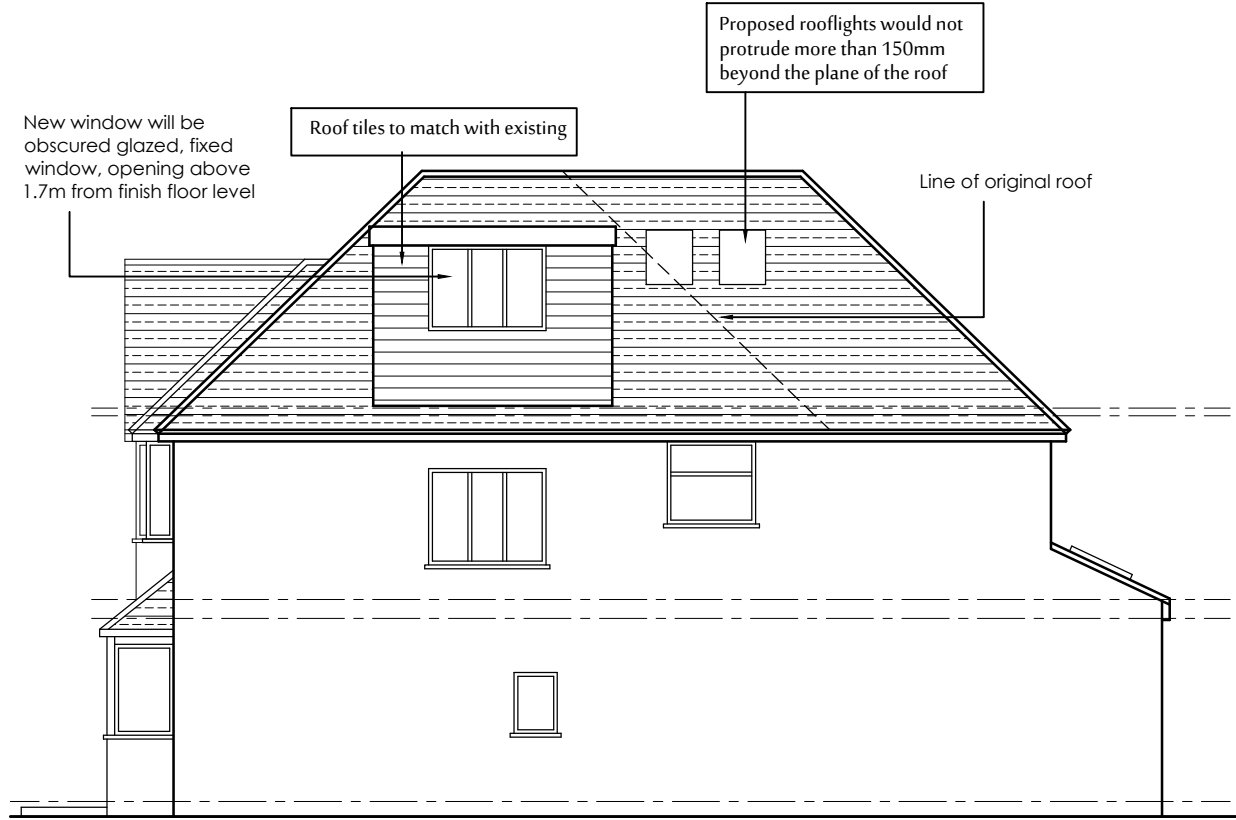

SIDE ELEVATION
FACING No 61

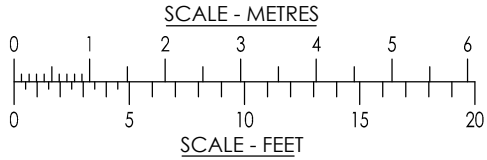

jpb
architects

CEDAR HOUSE
VINE LANE HILLINGDON
UXBRIDGE UB10 0NF

TEL: (01895) 272 446
FAX: (01895) 272 483
EMAIL: admin@jpbarchitects.co.uk

JOB TITLE		
59 GREENACRES AVENUE ICKENHAM UB10 8HH		
DRG TITLE		
PROPOSED ELEVATIONS - PD - Proposed Dormers		
SCALE		DATE
1:100 @ A3		AUG '18
JOB NO.	DRG NO.	REV
10963	132	P2